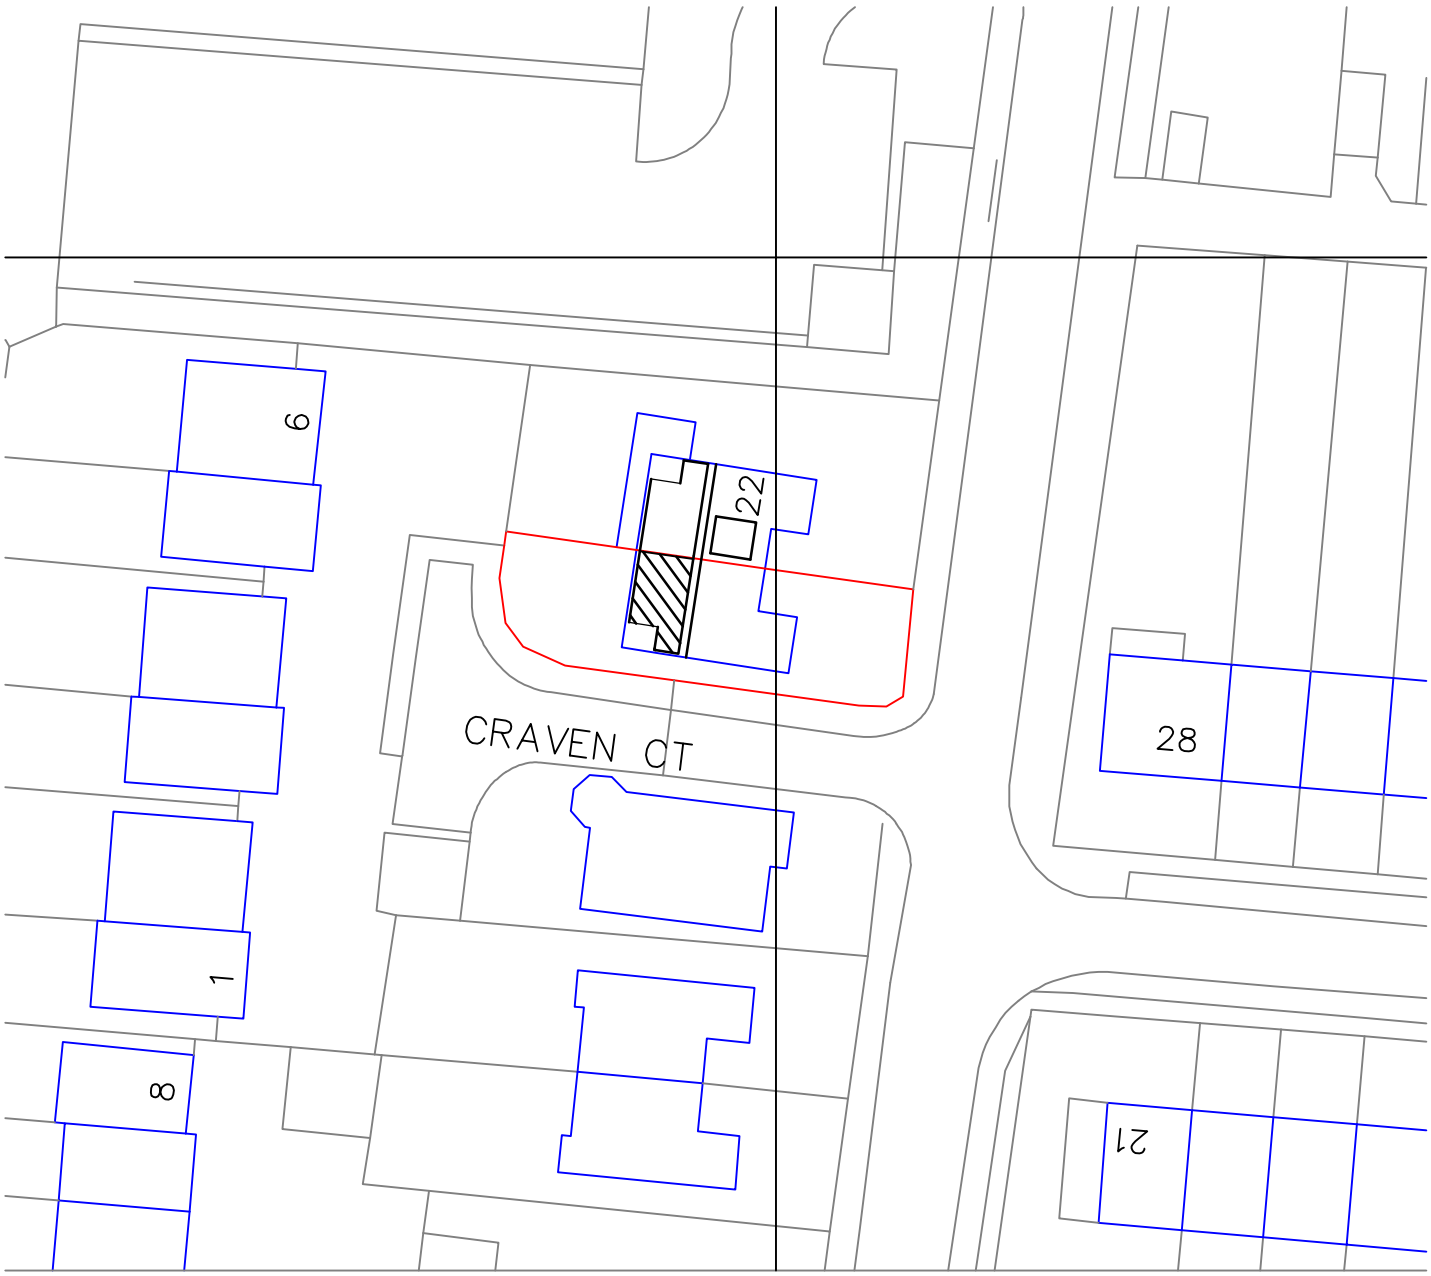


0 20 40 60 80

Metres

N

22 West Lane
Lancing
Block Plan 1:500