A3

This drawing and the copyrights and patents therein are the property of DMP LLP and may not be used or reproduced without consent.

This drawing is to be read in conjunction with all relevant consultants and/or specialist's drawings/documents and any discrepancies or variations are to be notified to DMP LLP before the affected work commences.




AMENDMENT


AMENDMENT

ADUR & WORTHING
PLANNING SERVICES
PLAN AWDM/ OFFICE
DATE VALID 22 JUL 2016


0 1 2 3 4 5
(Metres) @ 1:100 Scale

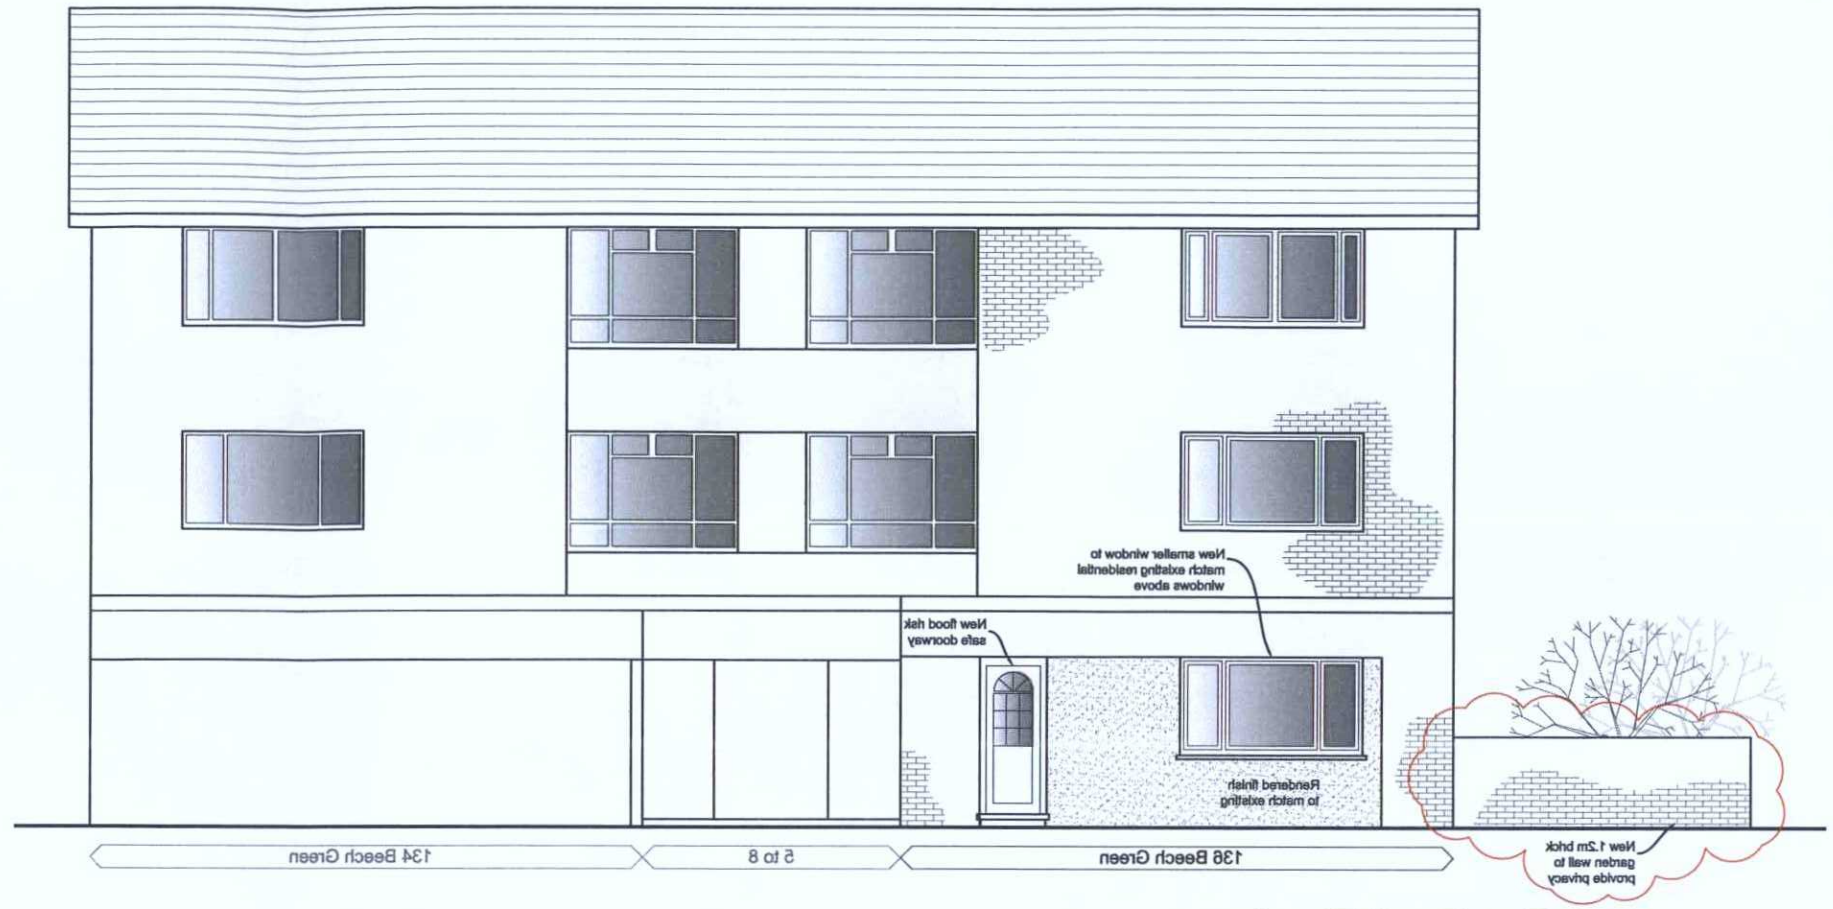

South East (Front) Elevation

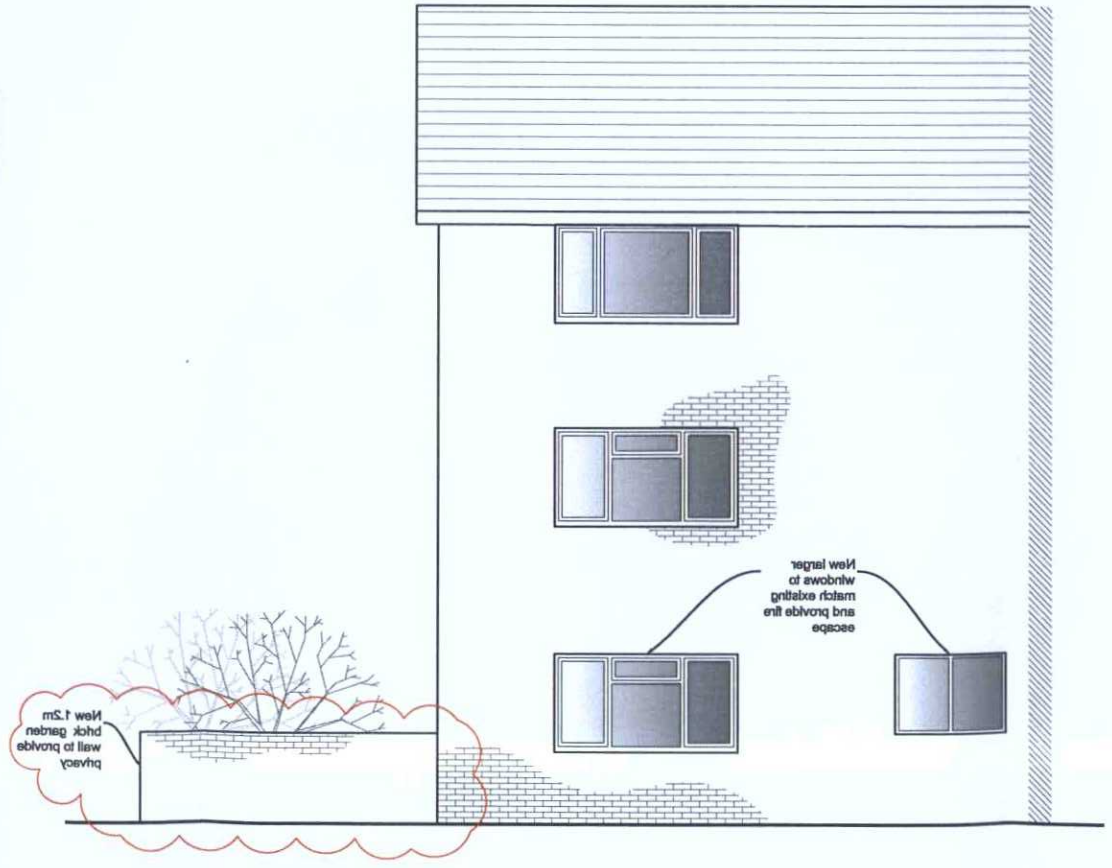

North West (Rear) Elevation

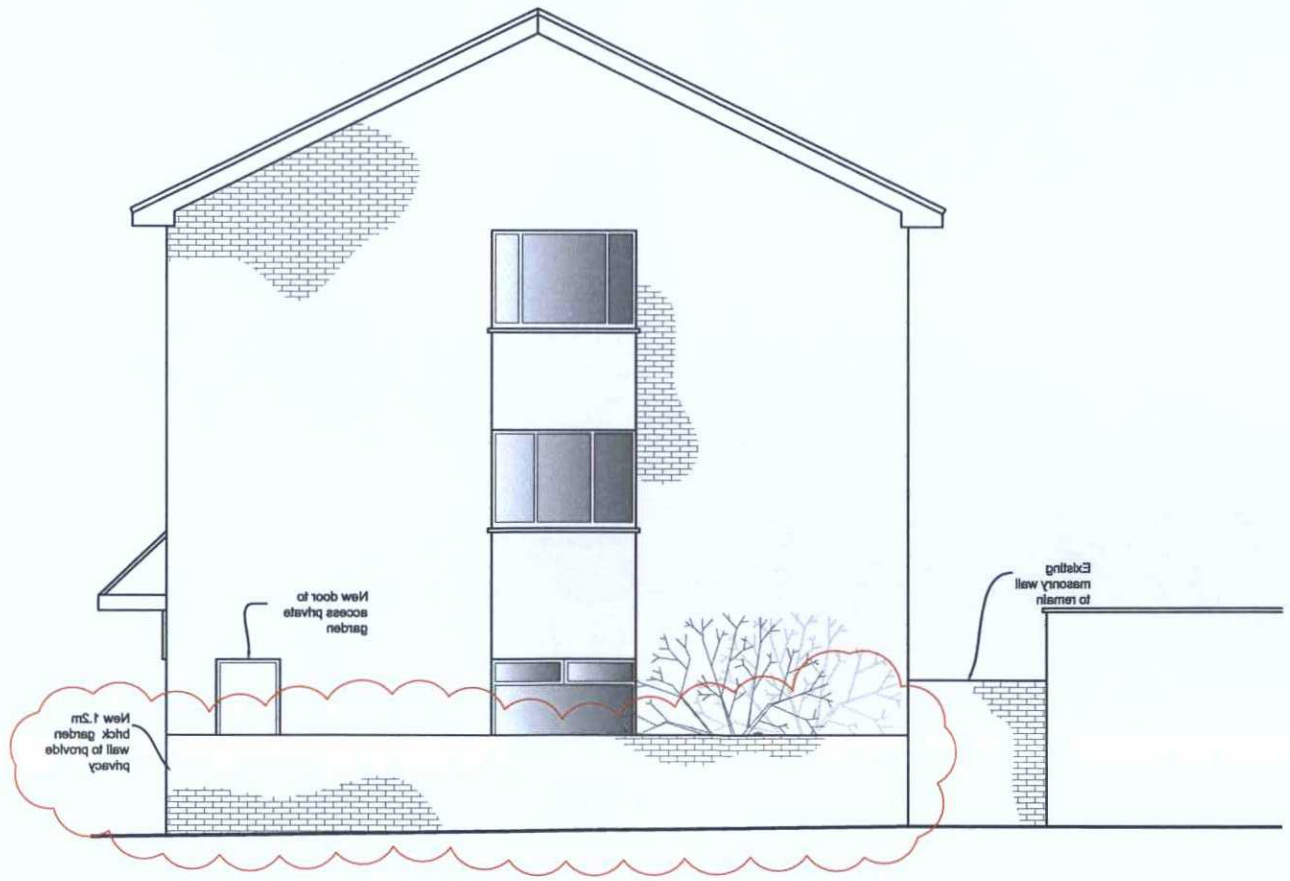

South West (Side) Elevation

Revision B 22.07.16 New garden wall added JDM JRW
Revision A 13.06.16 Existing masonry wall retained JDM JRW

DM P
79 High Street
Tunbridge Wells
Kent
TN1 1XZ
01892 534455
dmp@dmp-llp.co.uk
www.dmp-llp.co.uk

Client.
Jamie Ludlow
Pacemanor Limited

Address.
136 Beach Green,
Shoreham-by-Sea, West Sussex,
BN43 5YA

Project.
Building Conversion

Title.
Elevations
As Proposed

Purpose of Issue.
PLANNING

Scale.	D	C	Date.
1:100 @ A3	JDM	JRW	16/05/16

Job No.	Drawing No.	Revision.
56122	PL 06	B