


EXISTING

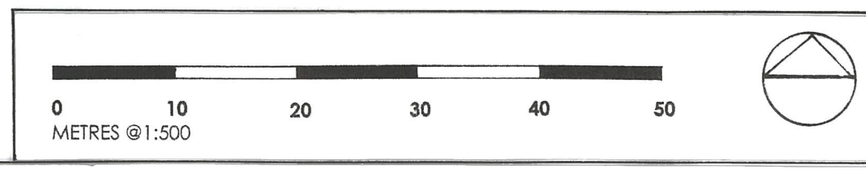

PROPOSED



atelier consultants

chartered architects
44a high street
steyning
bn44 3ye

phone 07977 070 031
e.mail peter@atelierconsultants.co.uk

Project : 35 BRISTOL AVENUE, LANCING BN15 8NL

Client : T.Goble

Drawing Title : Existing and Proposed Block Plans

Scale:1:500 @ A3 Date: September 2025 Drawing Number: 279 / P / 002 Rev.