DO NOT SCALE FROM THIS DRAWING

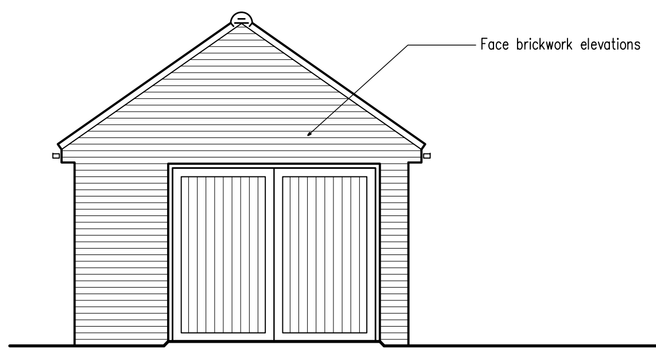

East Elevation

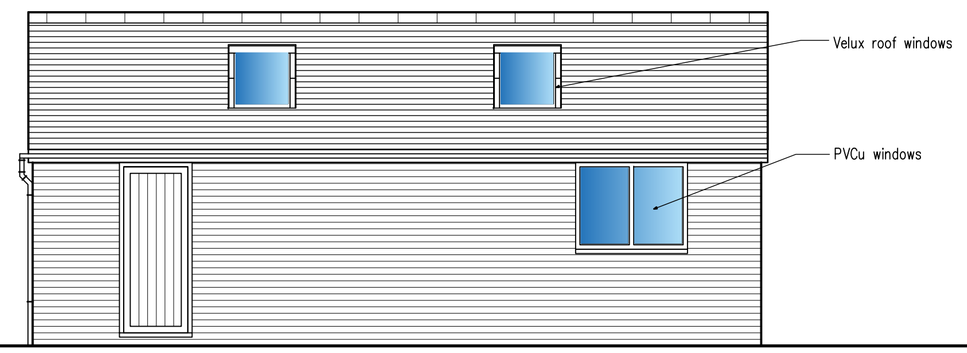

South Elevation

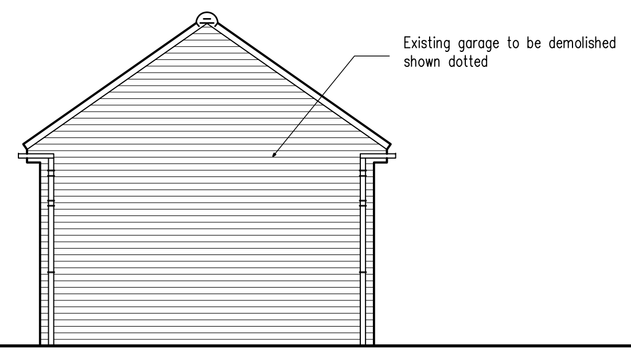

West Elevation

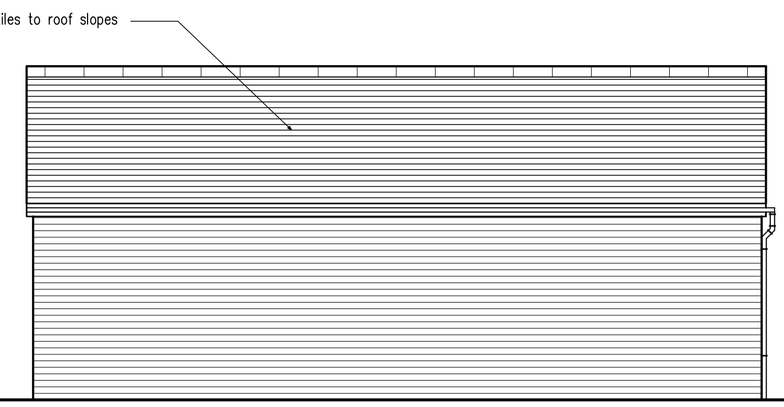

North Elevation

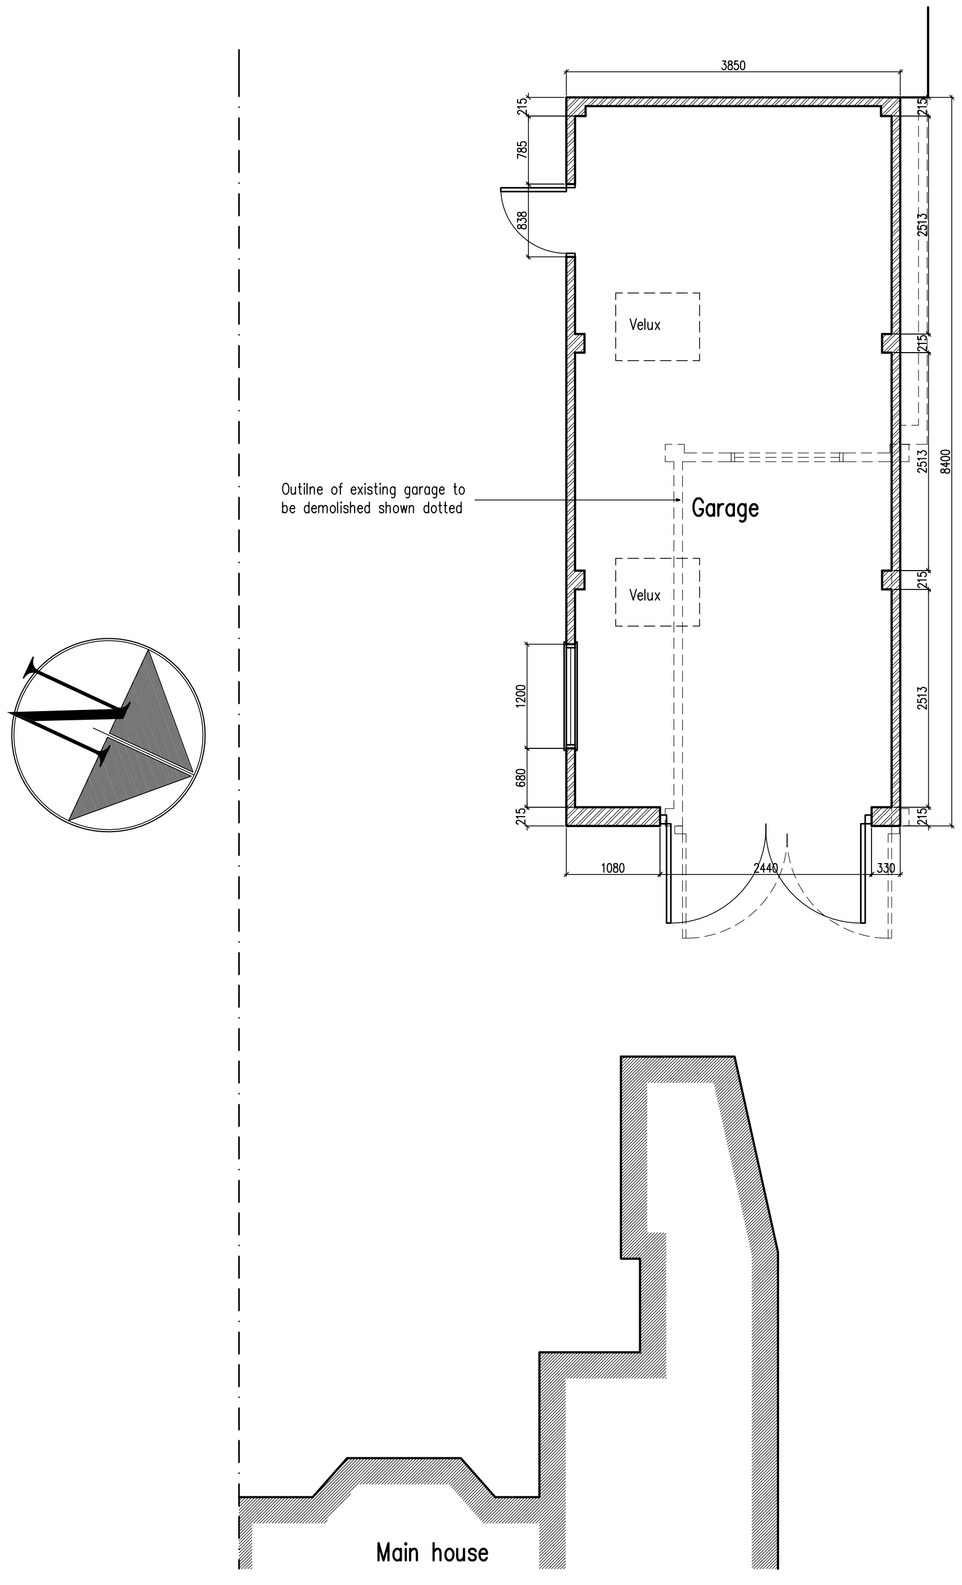

Ground Floor Plan

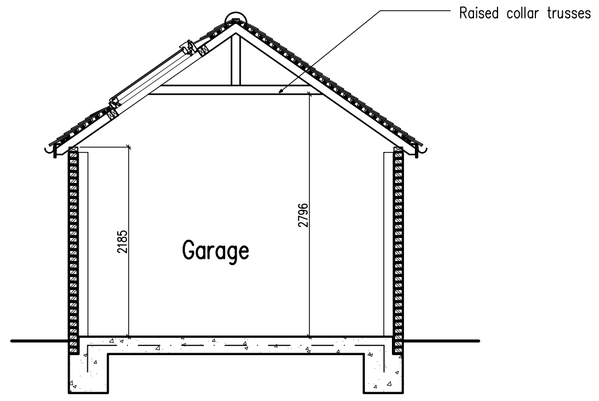

Typical Section

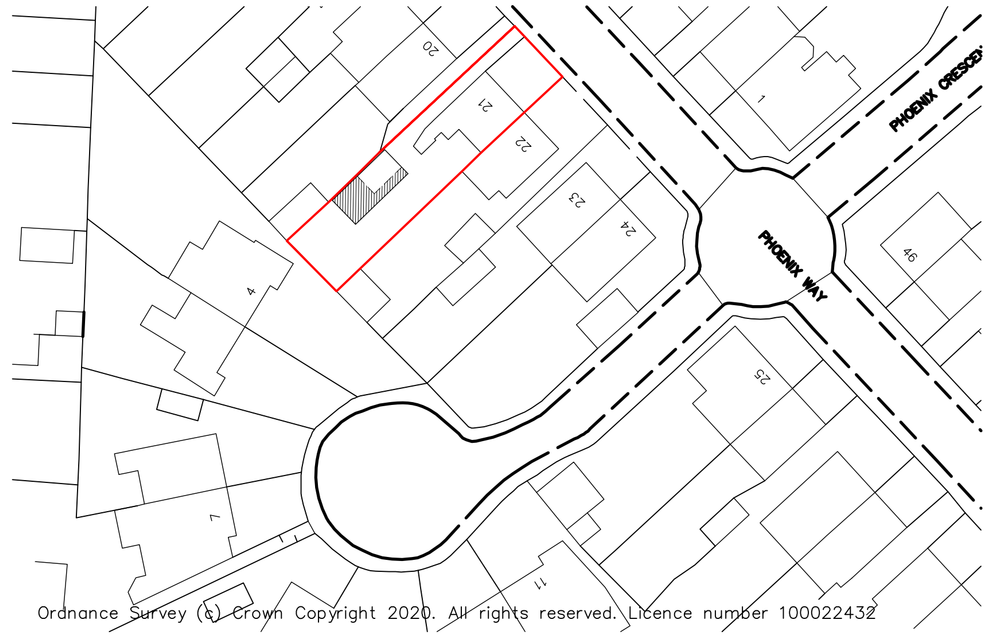

Block Plan 1:500

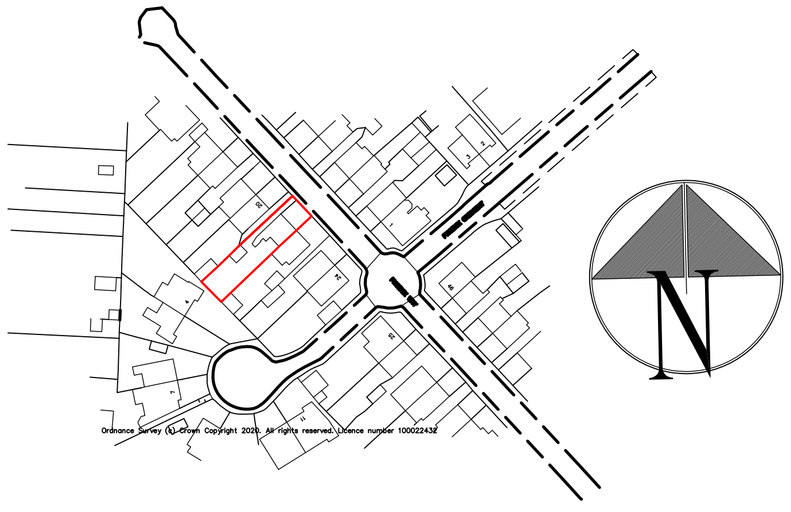

Location Plan 1:1250

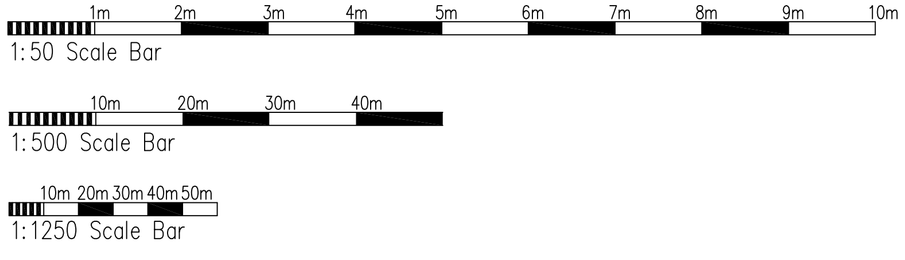

Proposed Replacement Garage at: 21 Phoenix Way, Southwick, West Sussex

rja Planning & Building Consultants Ltd.
1st Floor
10 High Street
Shoreham-By-Sea
West Sussex BN43 5DA
t: 01273 467297 mob: 07971 375739
e: rex@rjapbc.co.uk web: www.rjapbc.co.uk

Chartered Institute of Architectural Technologists

PROJECT: 21 Phoenix Way, Southwick, West Sussex
DRAWING TITLE: Proposed Floor Plans & Elevations
CLIENT: Mr A McCallum
DWG NO: DWG-01
REVISION:
SCALE: 1:50 @ A1
DATE: 26.02.20
DRAWN: rex