DO NOT SCALE FROM THIS DRAWING

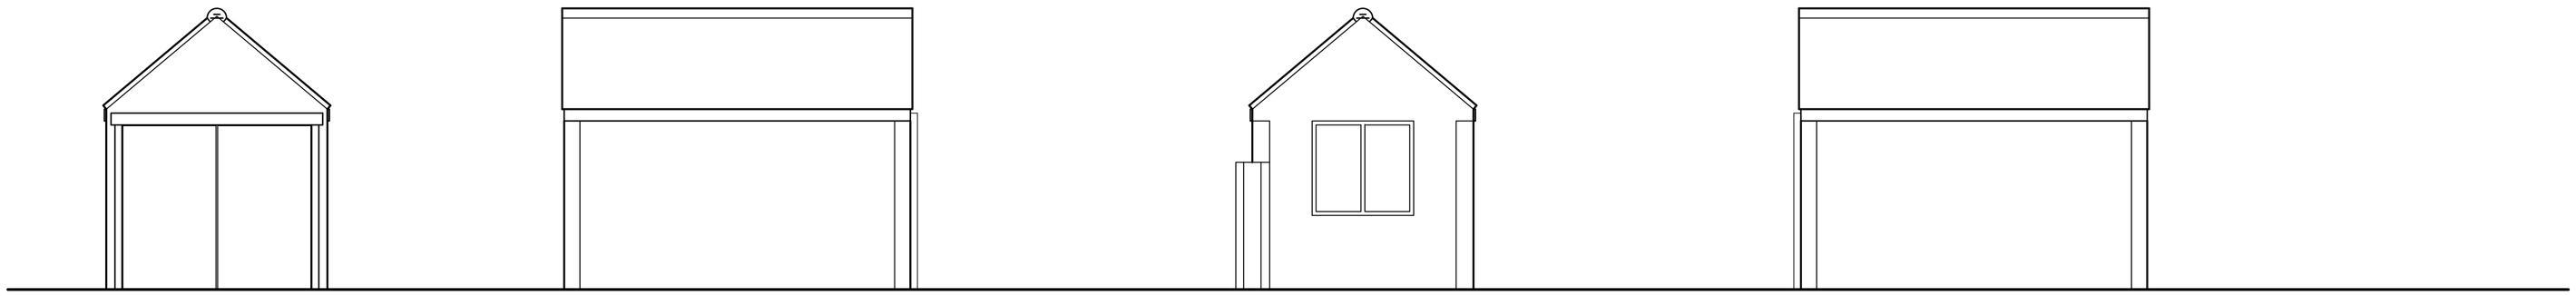

East Elevation

South Elevation

West Elevation

North Elevation

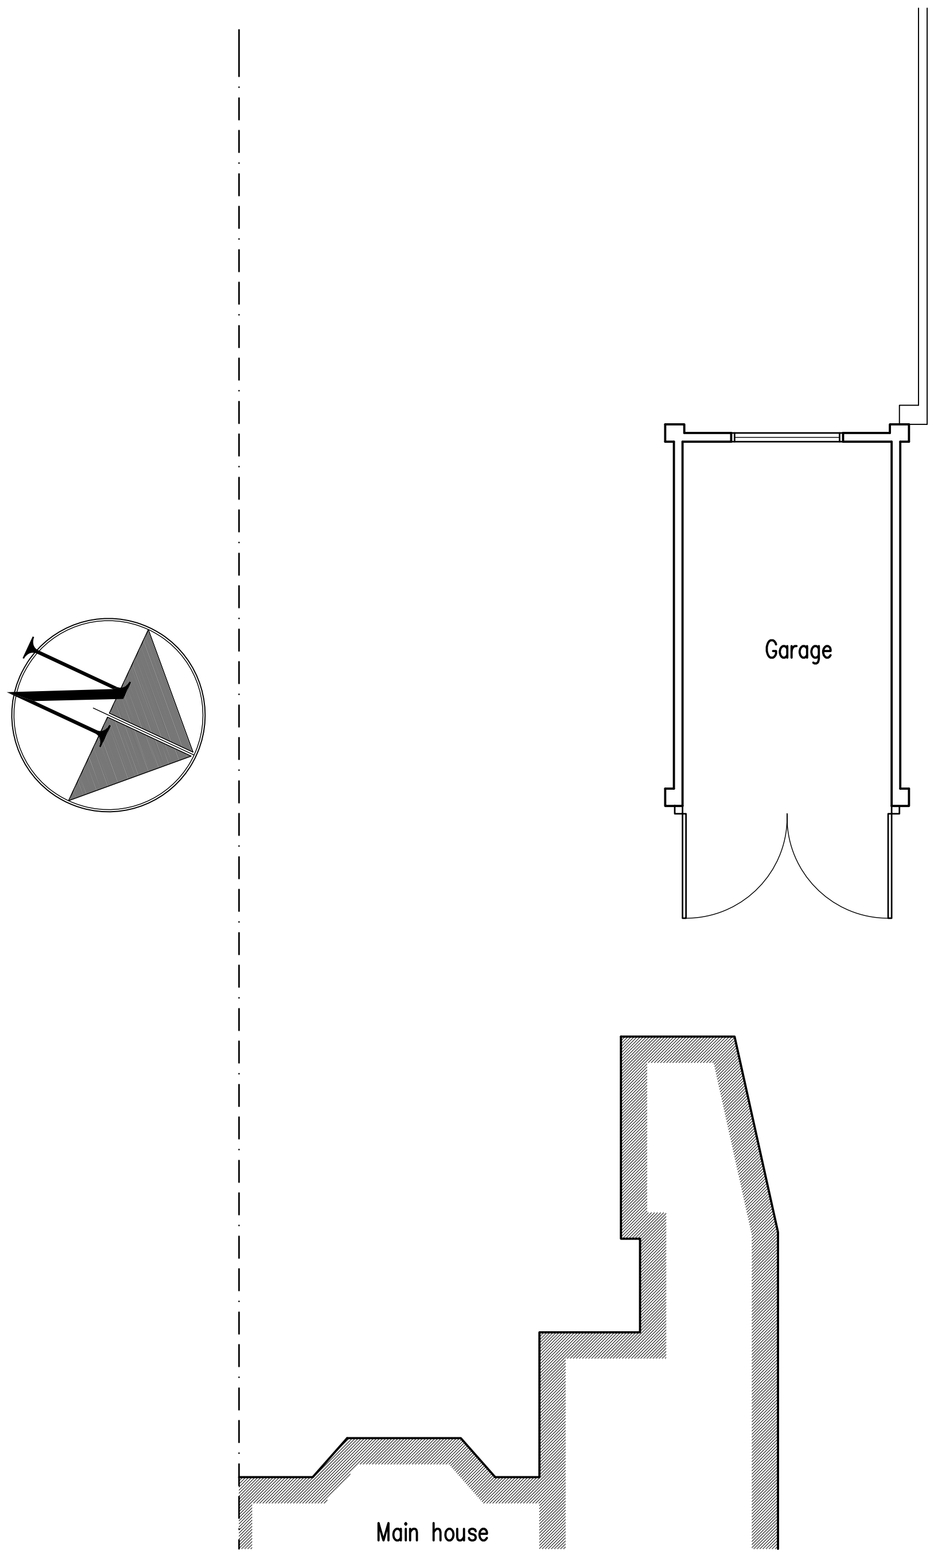

Ground Floor Plan

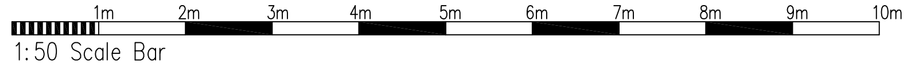

1:50 Scale Bar

Proposed Replacement Garage at: 21 Phoenix Way, Southwick, West Sussex

rja Planning & Building Consultants Ltd.
1st Floor
10 High Street
Shoreham-By-Sea
West Sussex BN43 5DA
t: 01273 467297 mob: 07971 375739
e: rex@rjapbc.co.uk web: www.rjapbc.co.uk

Chartered Institute of Architectural Technologists

PROJECT: 21 Phoenix Way, Southwick, West Sussex

DRAWING TITLE: Existing Floor Plans & Elevations

CLIENT: Mr A McCallum

DWG NO: DWG-02

REVISION:

SCALE: 1:50 @ A1

DATE: 26.02.20

DRAWN: rex