A3 ELEVATIONS SCALE 1:100 98 OLD FORT ROAD, SHOREHAM-BY-SEA D.No. 003

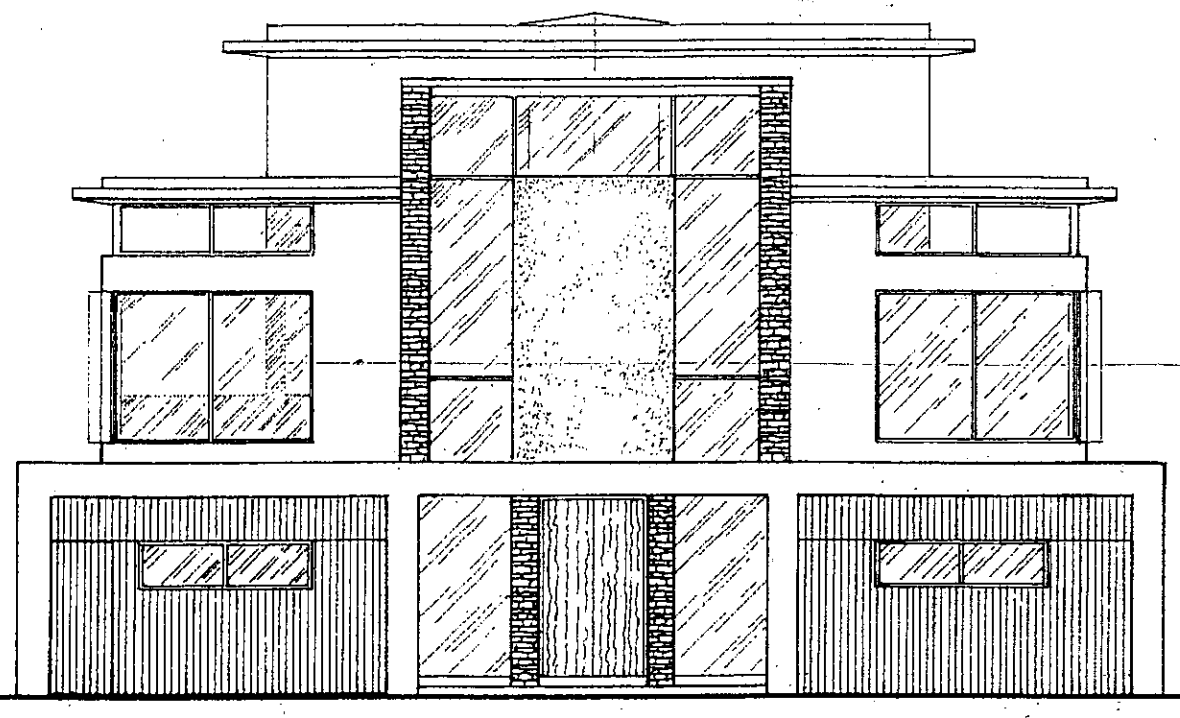

FRONT (NORTH)

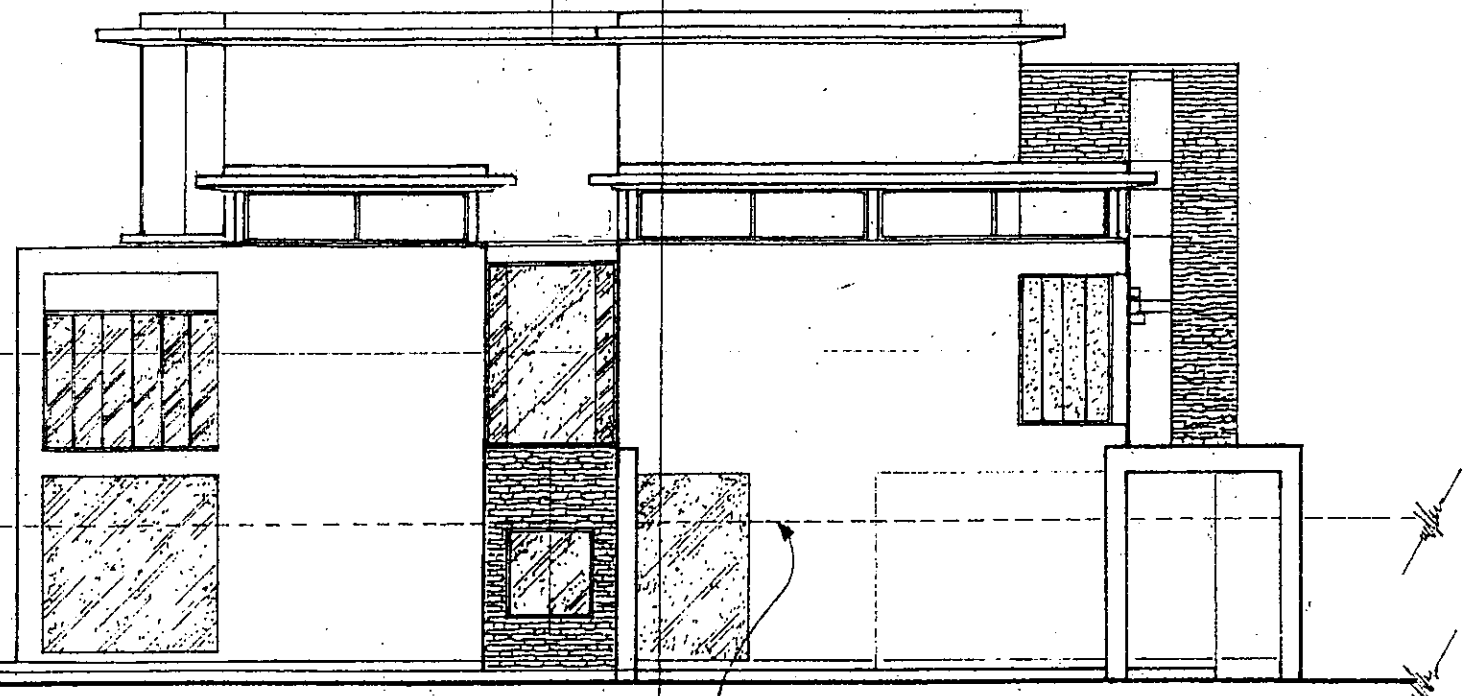

SIDE (EAST)

Height of boundary wall 1m. from face of building

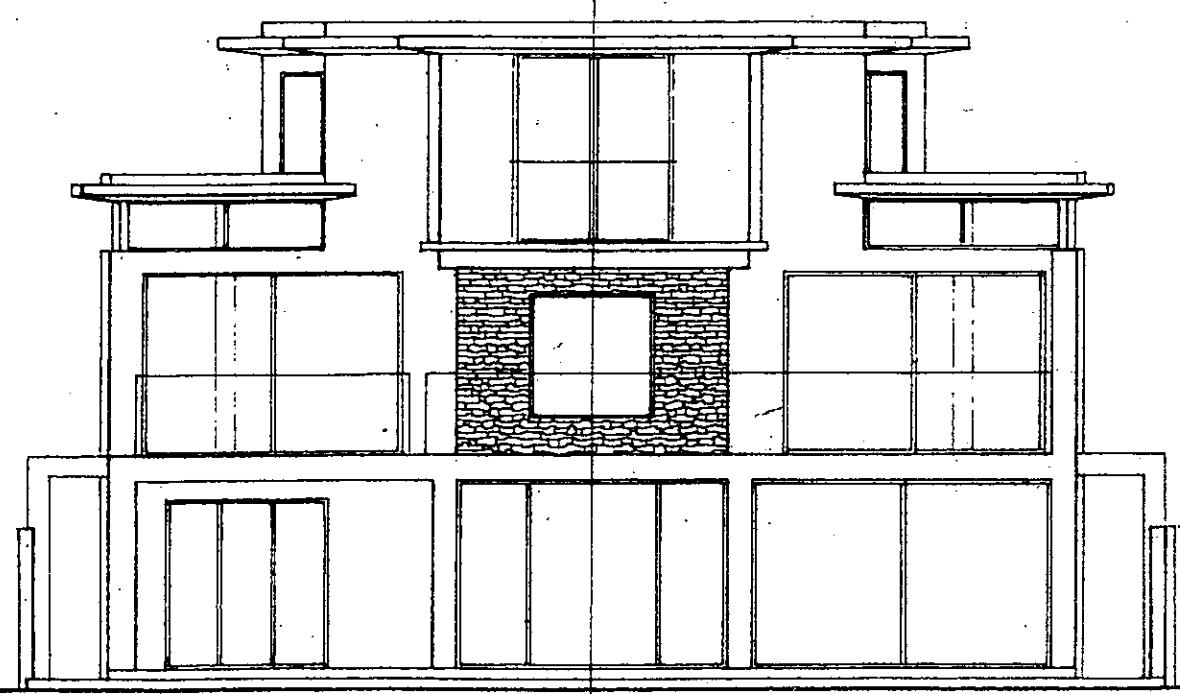

REAR (SOUTH)

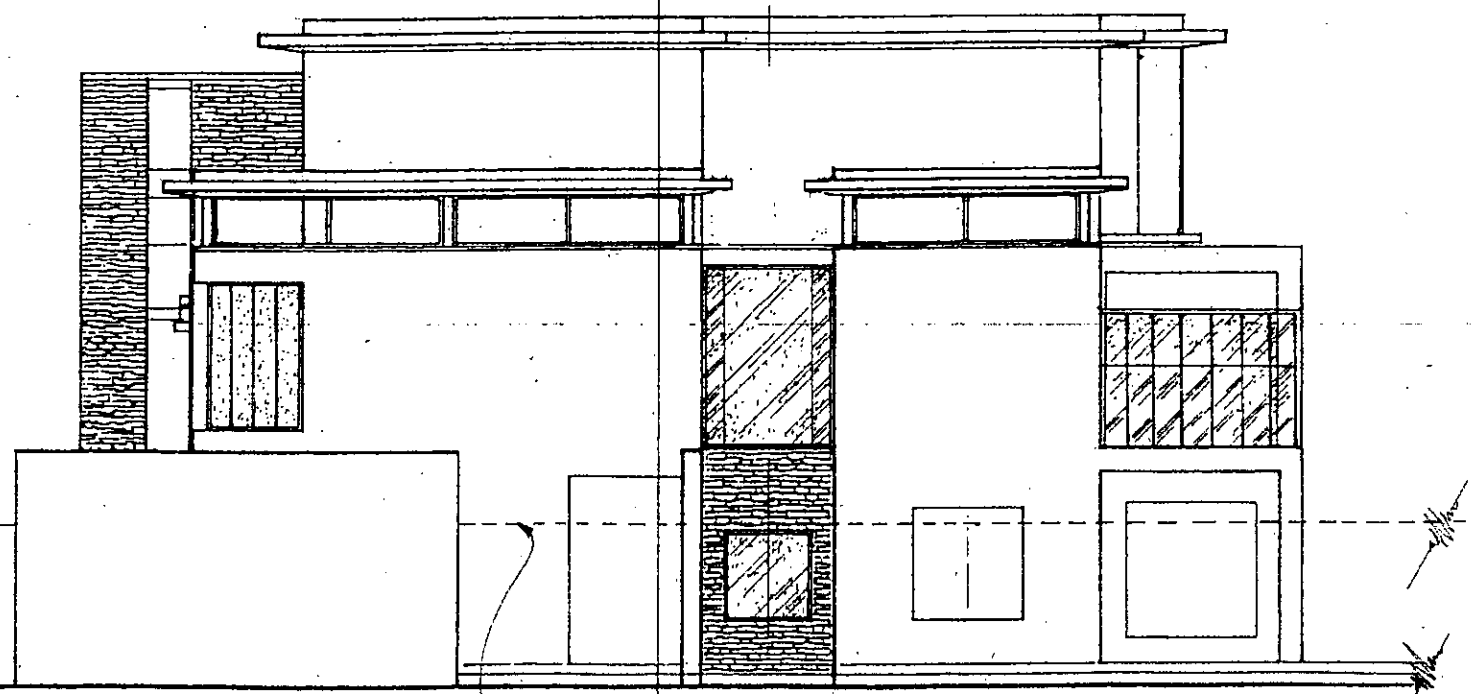

SIDE (WEST)

Height of solid boundary wall 1m. from face of building

SCALE 1:100

Revision March 11

* Second Floor Side Facing windows deleted.