REVISED


T.P. OFFICE COPY

ADUR & WORTHING PLANNING SERVICES


Application AWDM/0561/13

DATE VALID 3.7.13

Rec'd

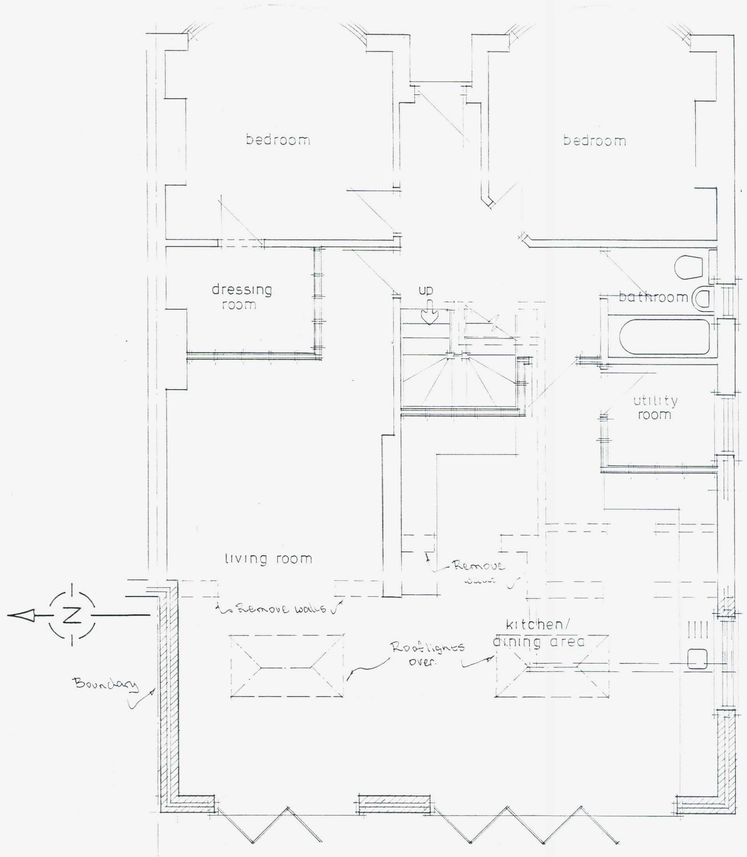

Ground Floor

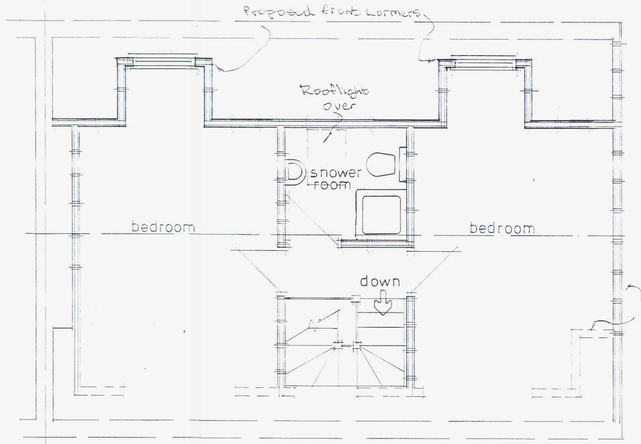


First Floor



west elevation


south elevation

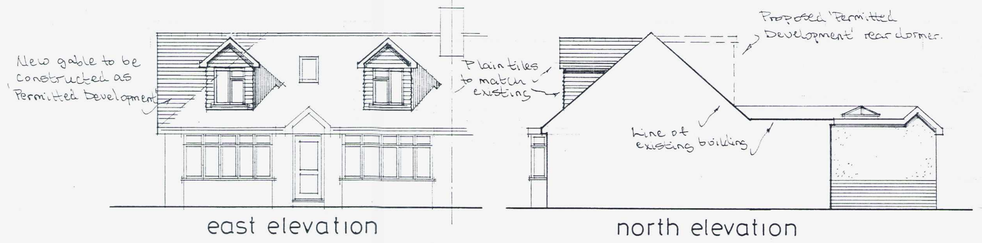


east elevation

north elevation

1:100 Scale bar 1:50 — 0 — 10m

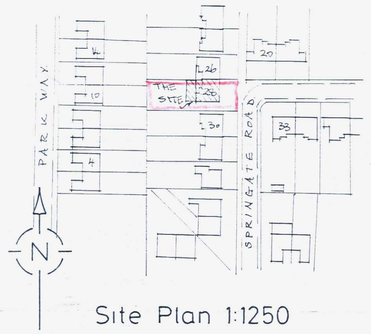

Site Plan 1:1250

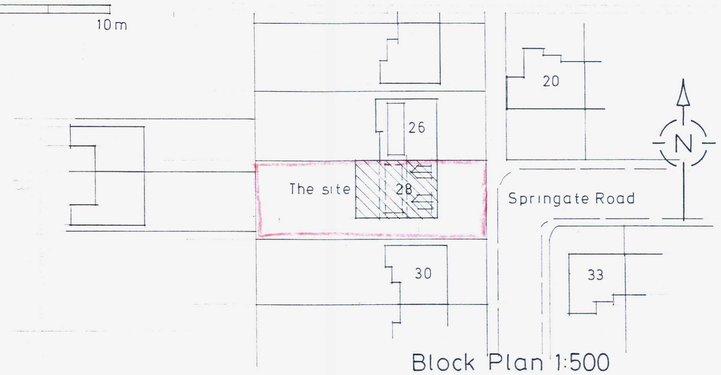

Block Plan 1:500

2.7.13 Front Dormers Revised

Date Revision

© copyright

Client:

Job Title

Proposed Extension & Roof Conversion

Drawing Title

28 Springate Road, Southwick.

Scale 1:50 1:100

Date Drawn by

Drg No. 612/01 Rev A