


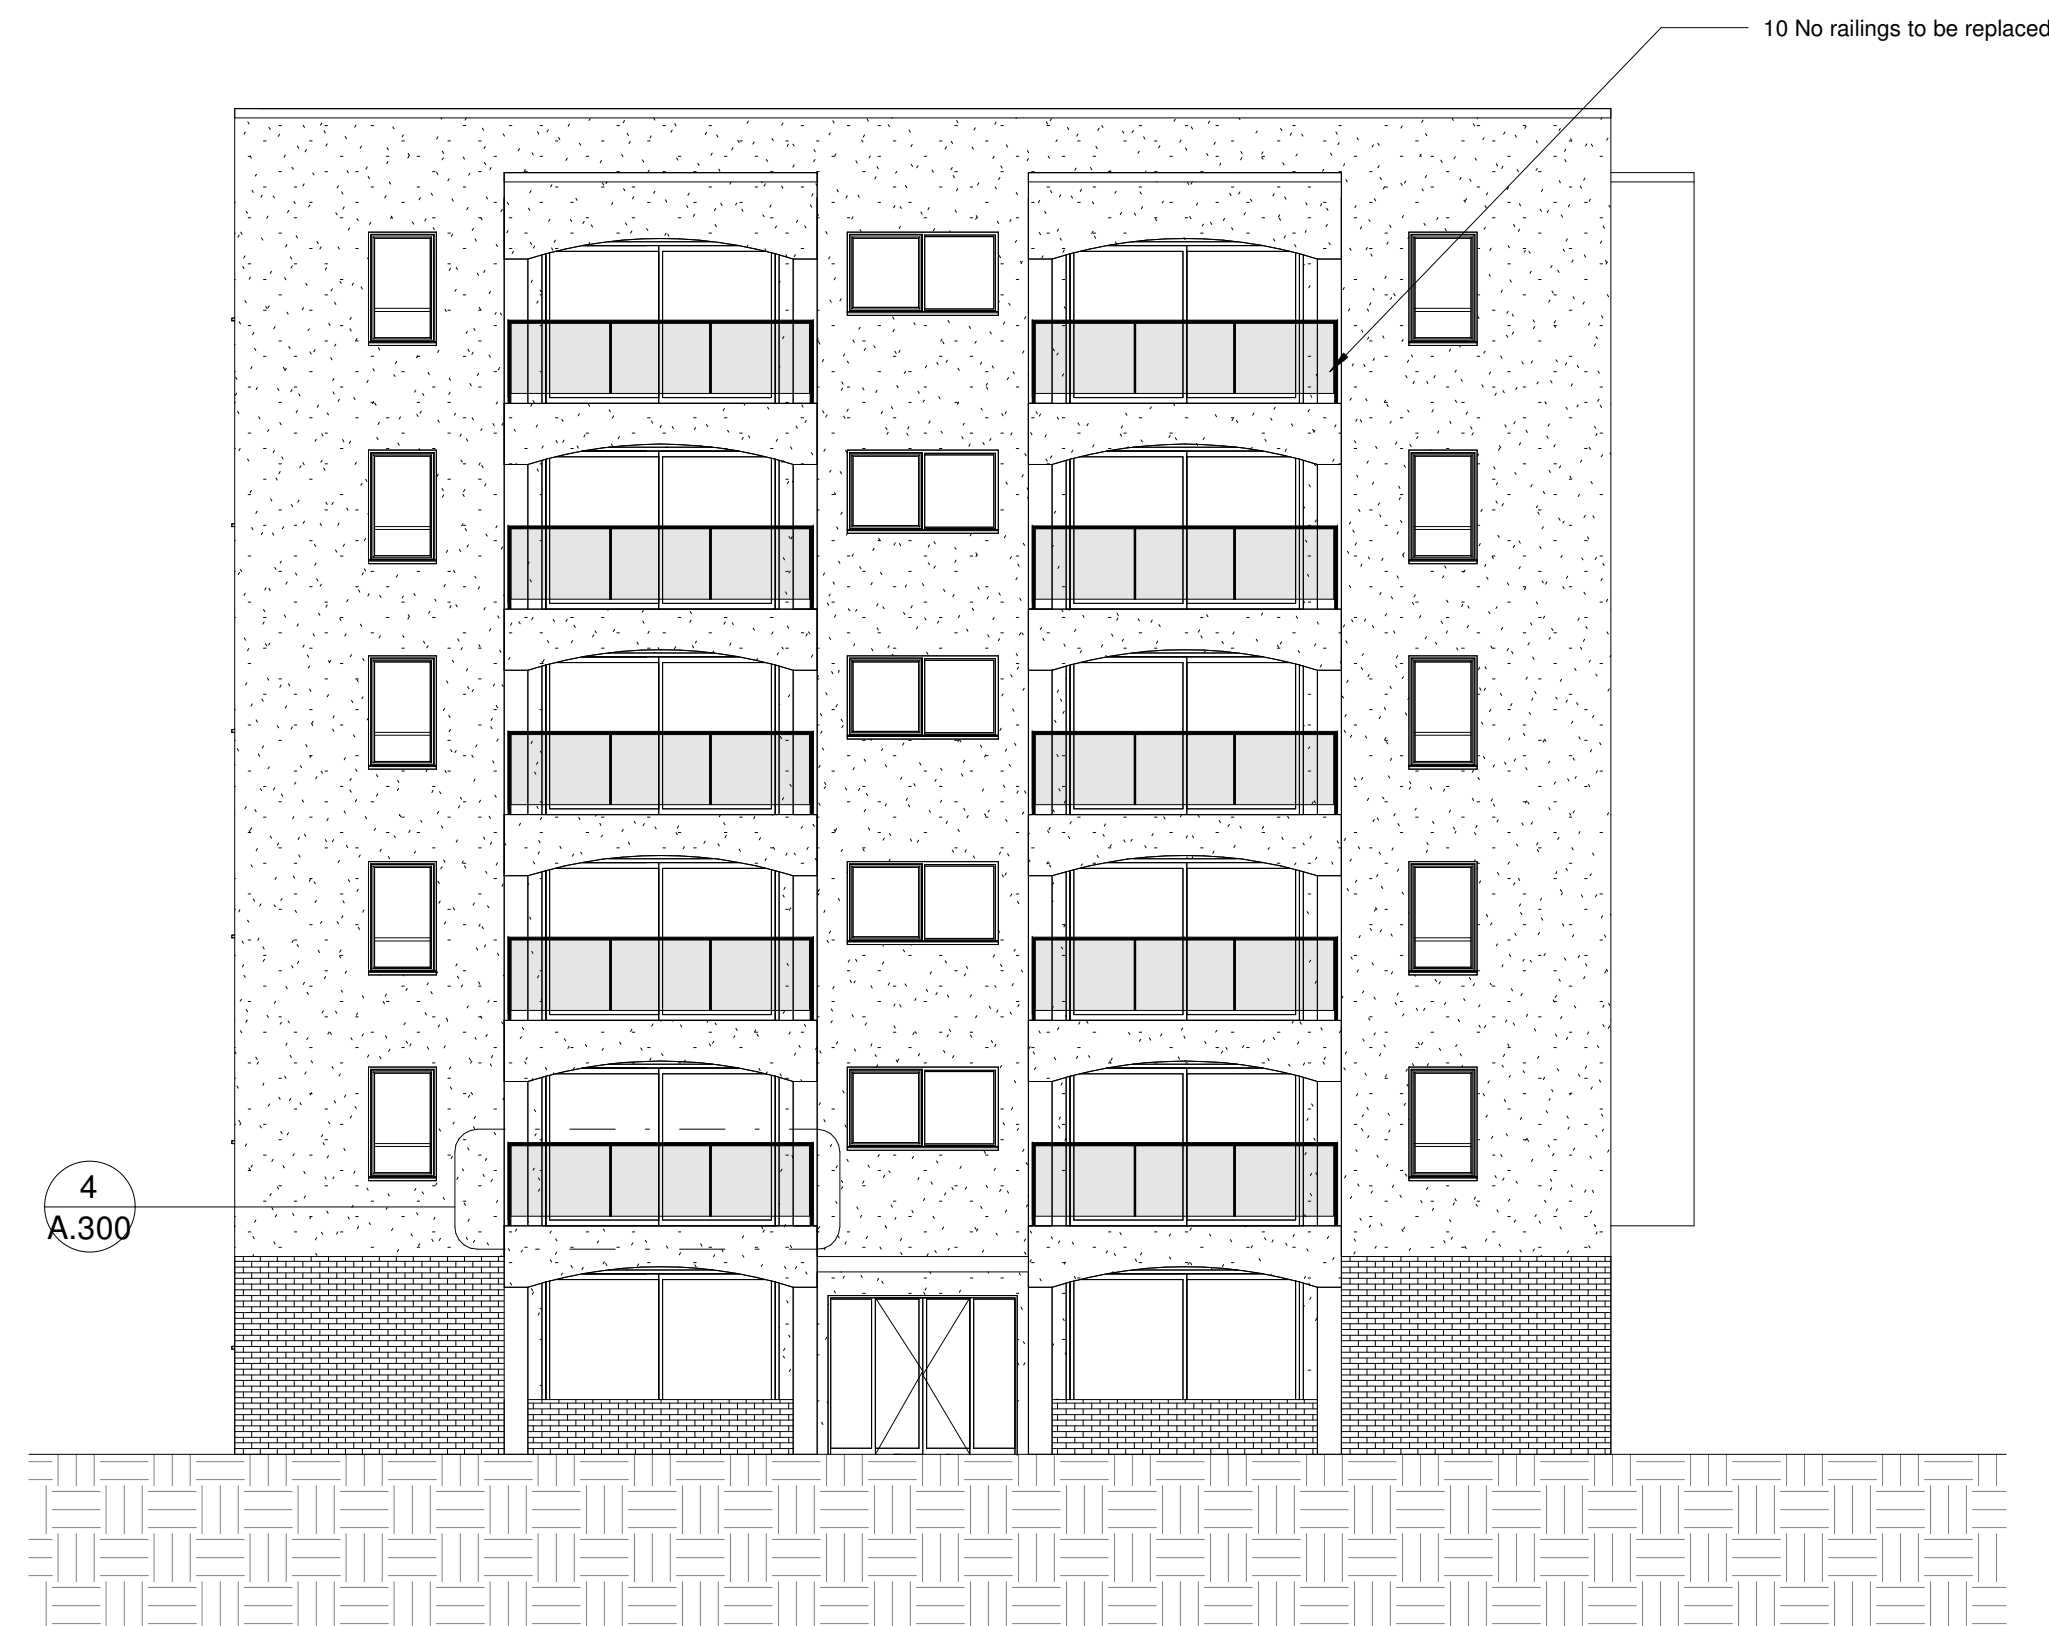

A low-angle shot of a modern, white, multi-story apartment building. The building features a series of balconies with glass railings and large, dark-framed windows. The sky is blue with scattered white clouds. A small palm tree is visible in the foreground at the bottom center.

10 No front railings to be replaced

10 No front railings to be replaced

[illegible]

ADDRESS
Beaulieu Court
35 Marine Parade
Worthing
BN11 5QZ

CLIENT
**Aspectfinal Property
Management Ltd.**

© KRONA DESIGN