


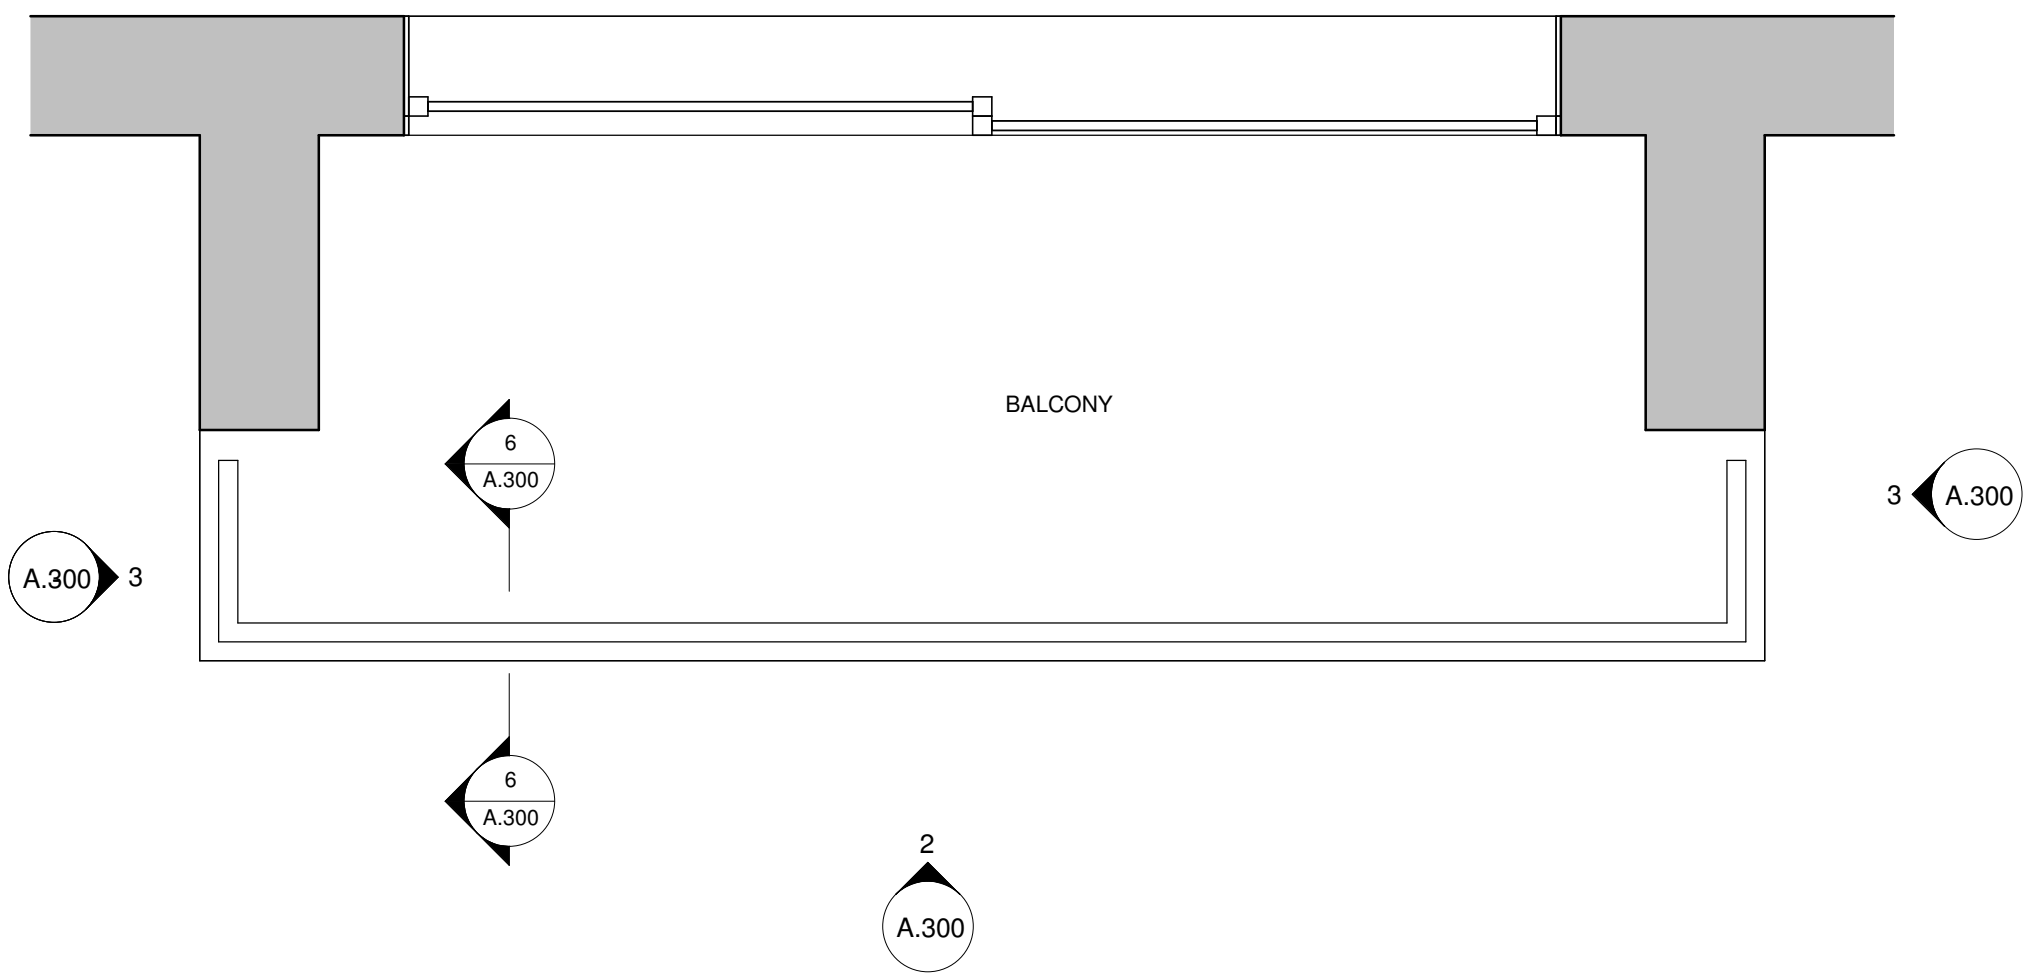








3 EXISTING RAILINGS SIDE
1 : 20

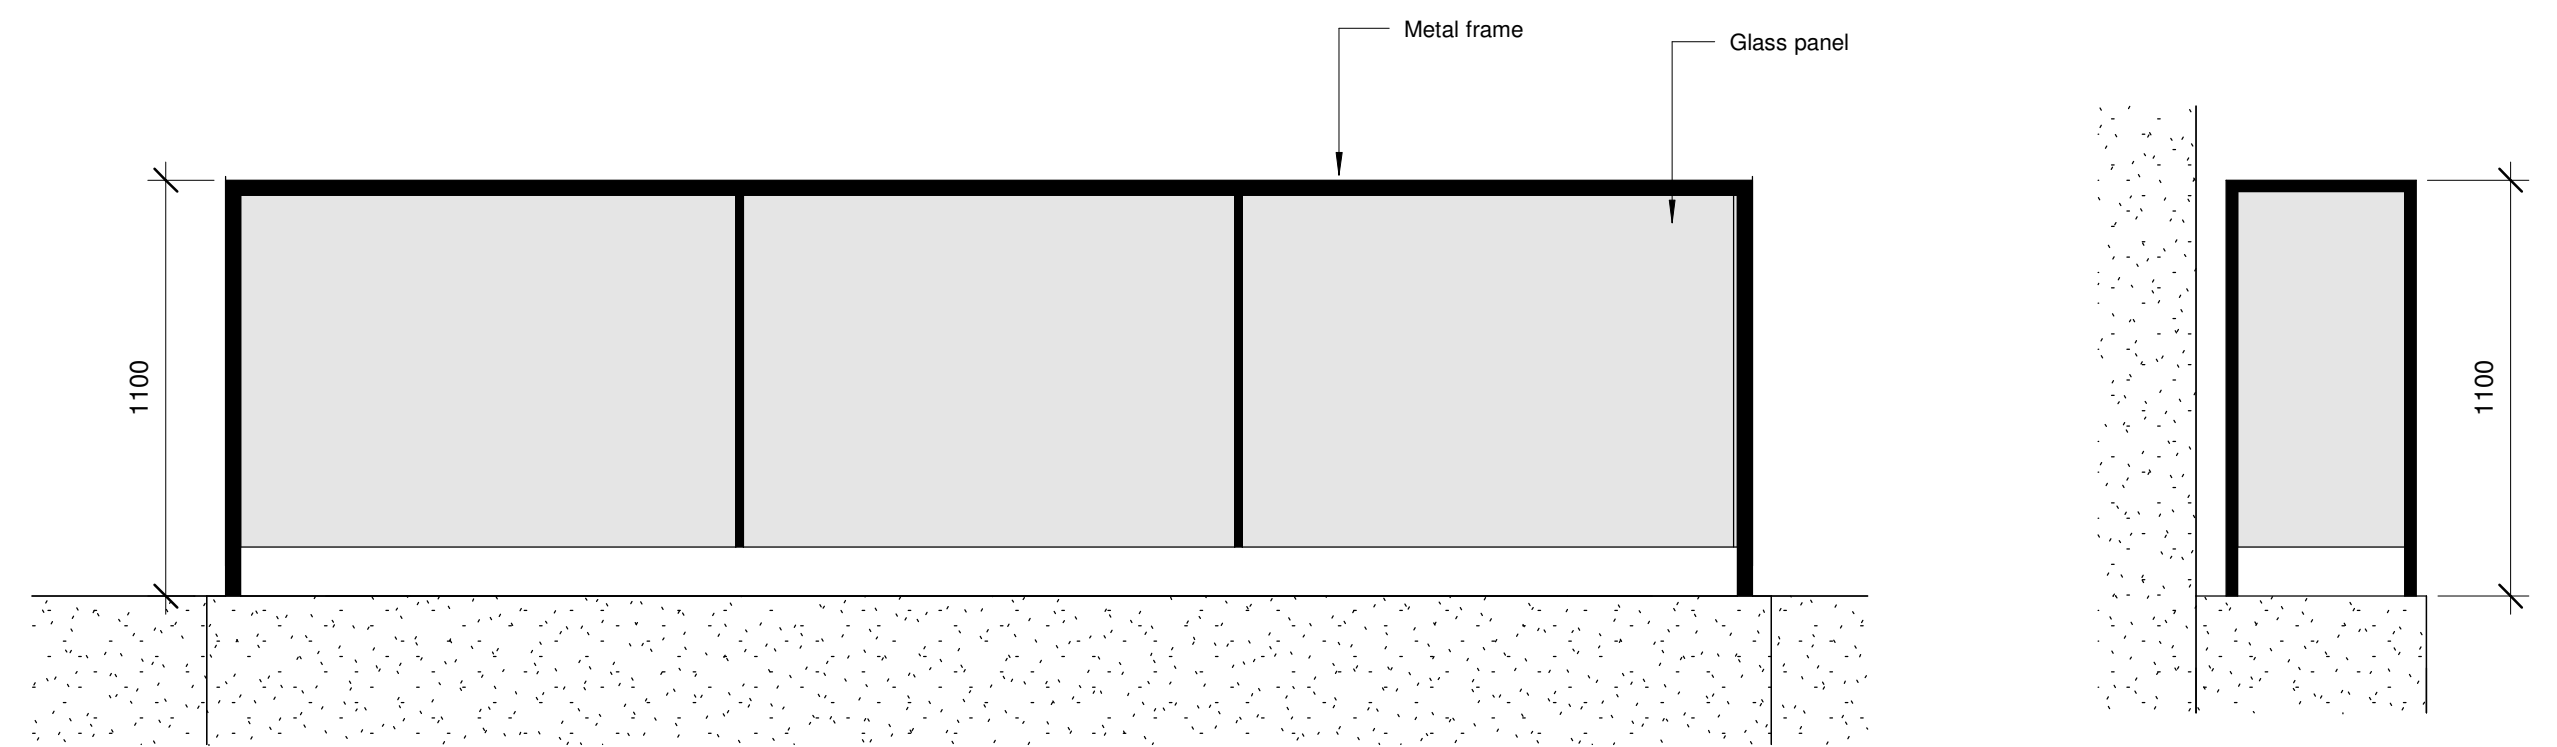

5 PROPOSED RAILINGS SIDE
1 : 20

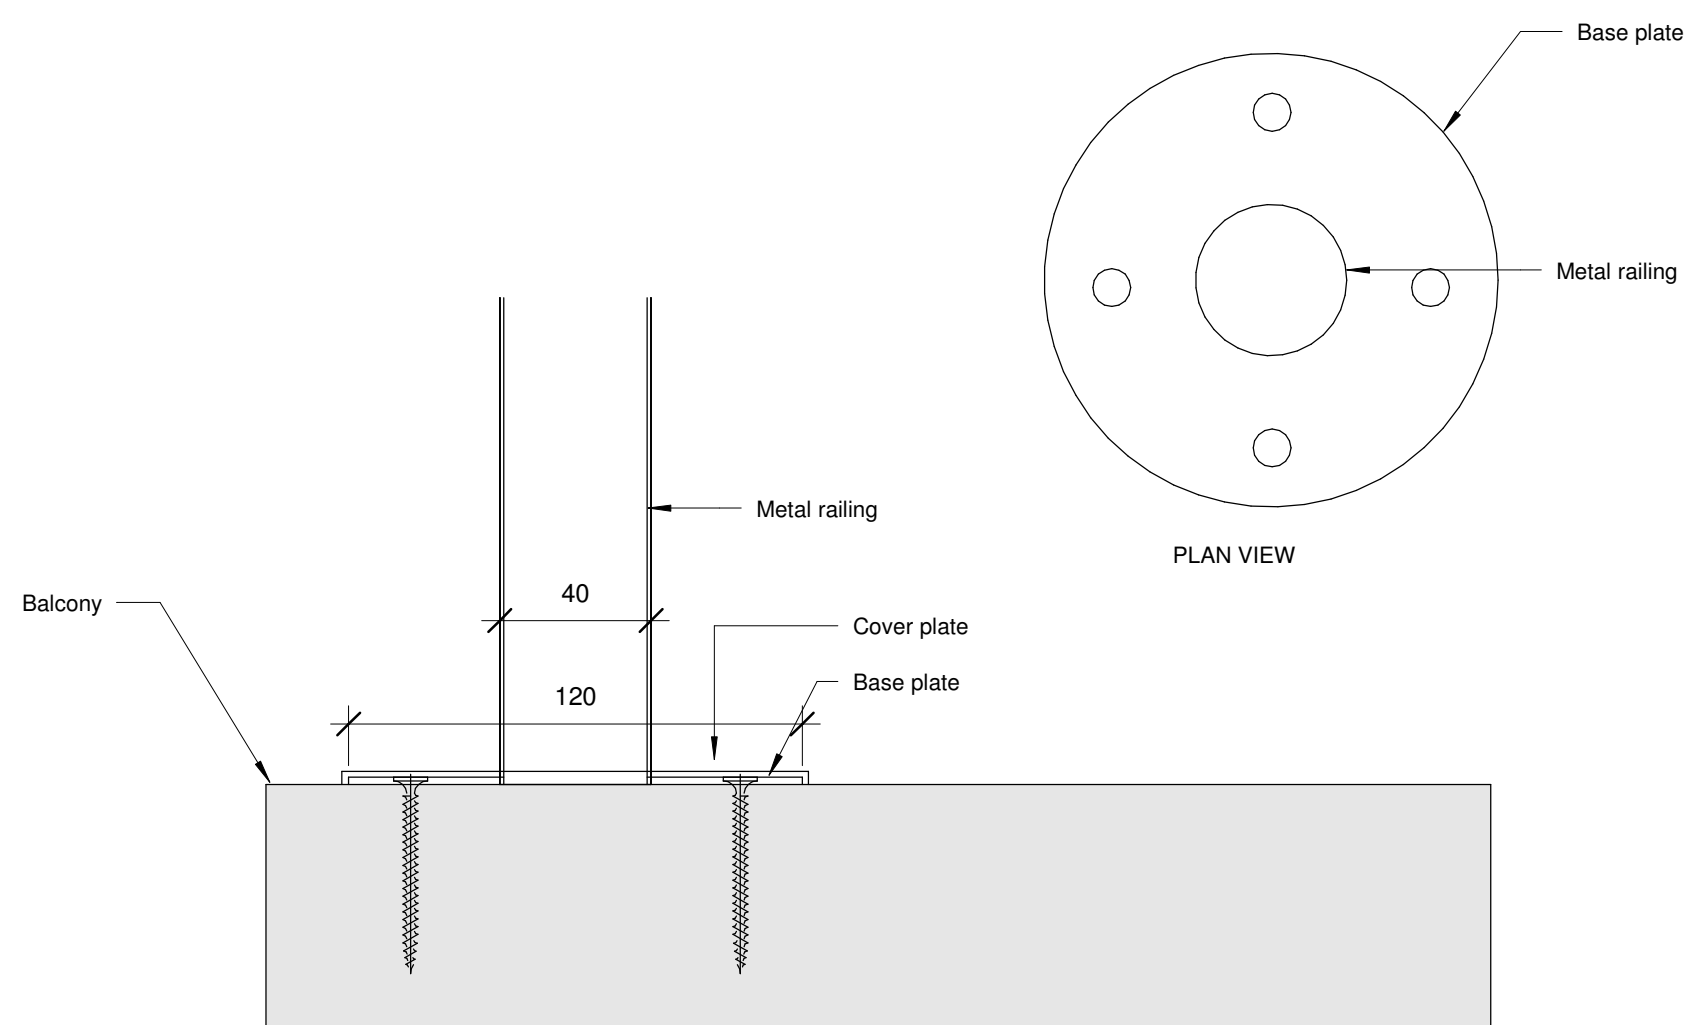[illegible]

ADDRESS
Beaulieu Court
35 Marine Parade
Worthing
BN11 5QZ

CLIENT
Aspectfinal Property
Management Ltd.

© KRONA DESIGN