N.B.Heron Joinery reserve the right to change any of the details below without notification.

Vertical Section
A–A

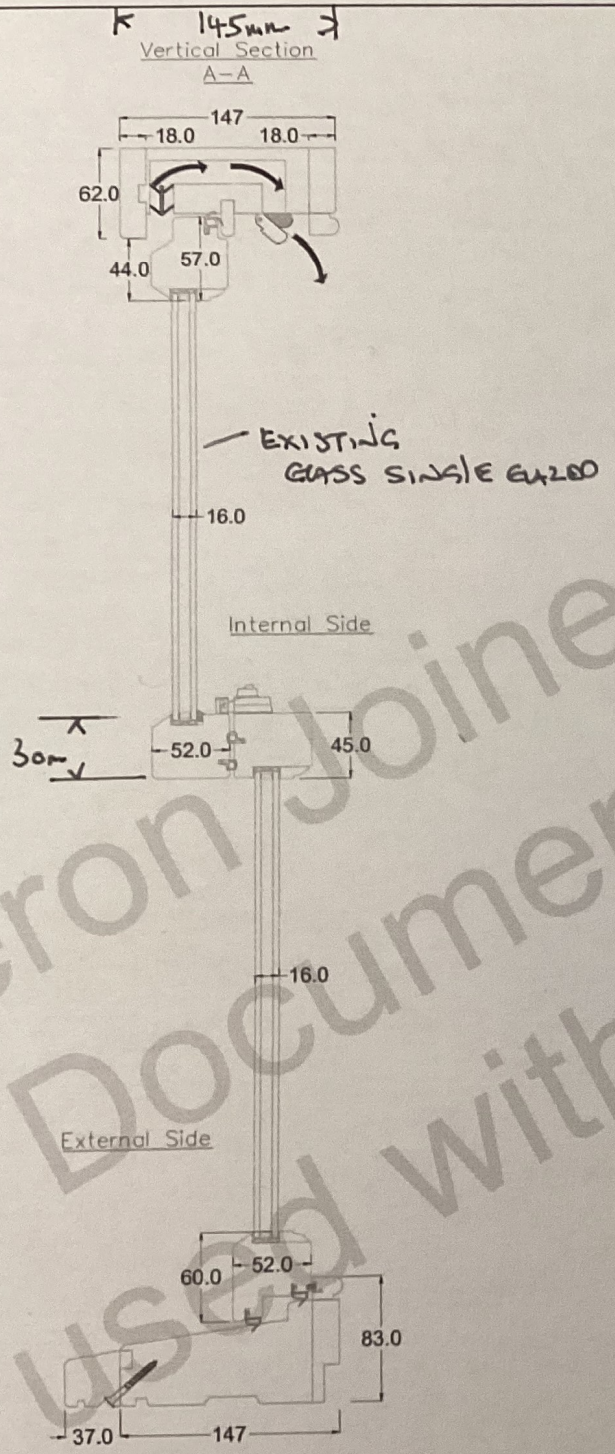

Horizontal Section B–B

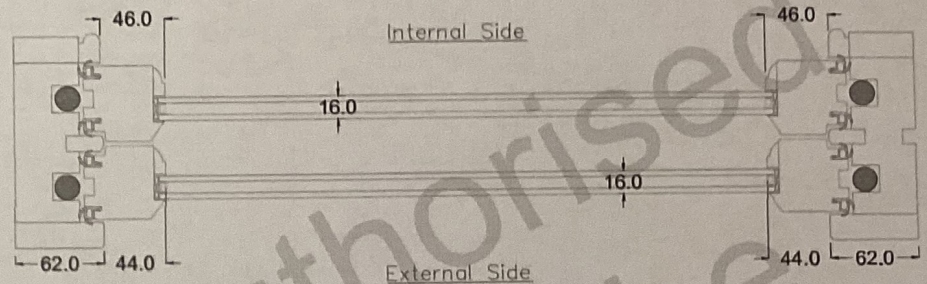

Window Fenestration

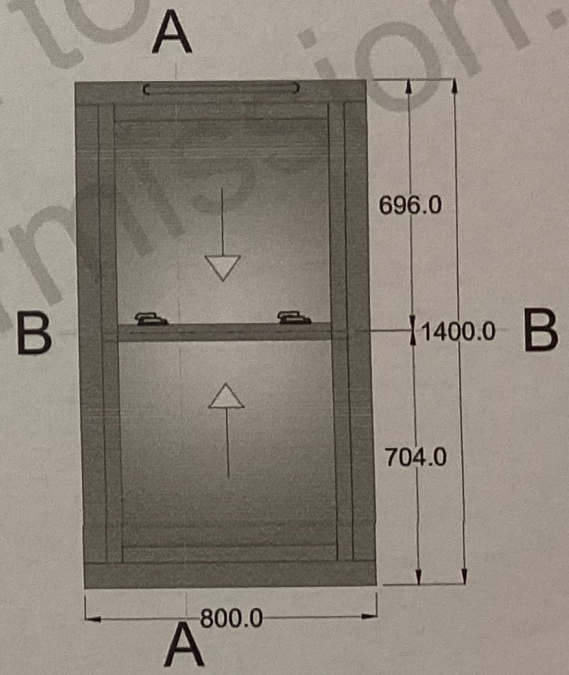

Heron Joinery Authorised Documents. Not to be used without Permission.

© These drawings are the property and copyright of Heron Joinery and must not be used or copied in any way without written permission of Heron Joinery.

Heron Joinery
Crafting Beauty to Upgrade

Title: 14 Park Cresent Brighton - Heritage Spiral Balance Sliding Sash - Window 1

Drawn By: SMcL	Scale: 1:5 / 1:20 (A4)	Drawing No: UL_PCB_01
Checked By:	Date: January 2024	