



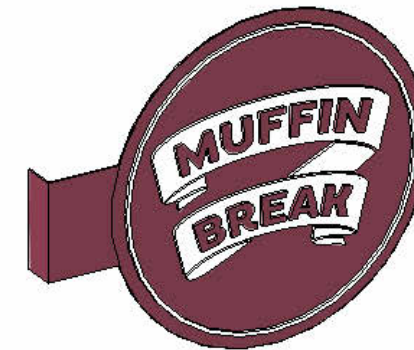

1 NON ILLUMINATED BLADE SIGN - ROUND - DOUBLE SIDED - 3D VIEW
NTS

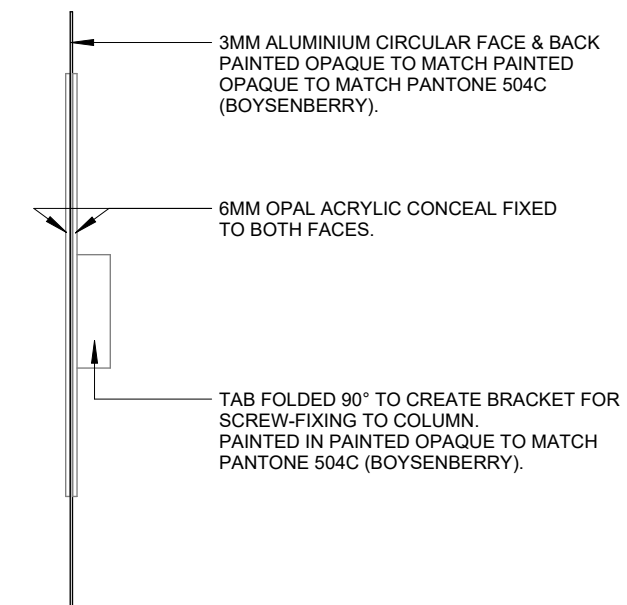

2 NON ILLUMINATED BLADE SIGN - ROUND - DOUBLE SIDED - SECTION
1 : 10

REV	DESCRIPTION	DATE

STATUS: CONSTRUCTION
<i>Drawings are copyright under the Copyright Act 1968. All rights reserved. No drawings are to be reproduced without written consent from Foodco. All dimensions must be verified on site before commencing any work or producing any shop drawings. Figured dimensions must be used in preference to scaled dimensions.</i>

FOODCO UK GROUP

15-17 Castle Street
Cambridge
Cambridgeshire
CB3 0AH

T. 01223 308 781
www.jamaicablue.co.uk



DRAWING TITLE:	NON-ILLUMINATED BLADE SIGN - ROUND - DOUBLE SIDED	DRAWN TPM	DATE 13.03.2026
PROJECT:	MONTAGUE STREET, WORTHING	CHECKED RA	SCALE As indicated @A3
UNIT NUMBER:	29	DRAWING NO. A-8.11	REVISION