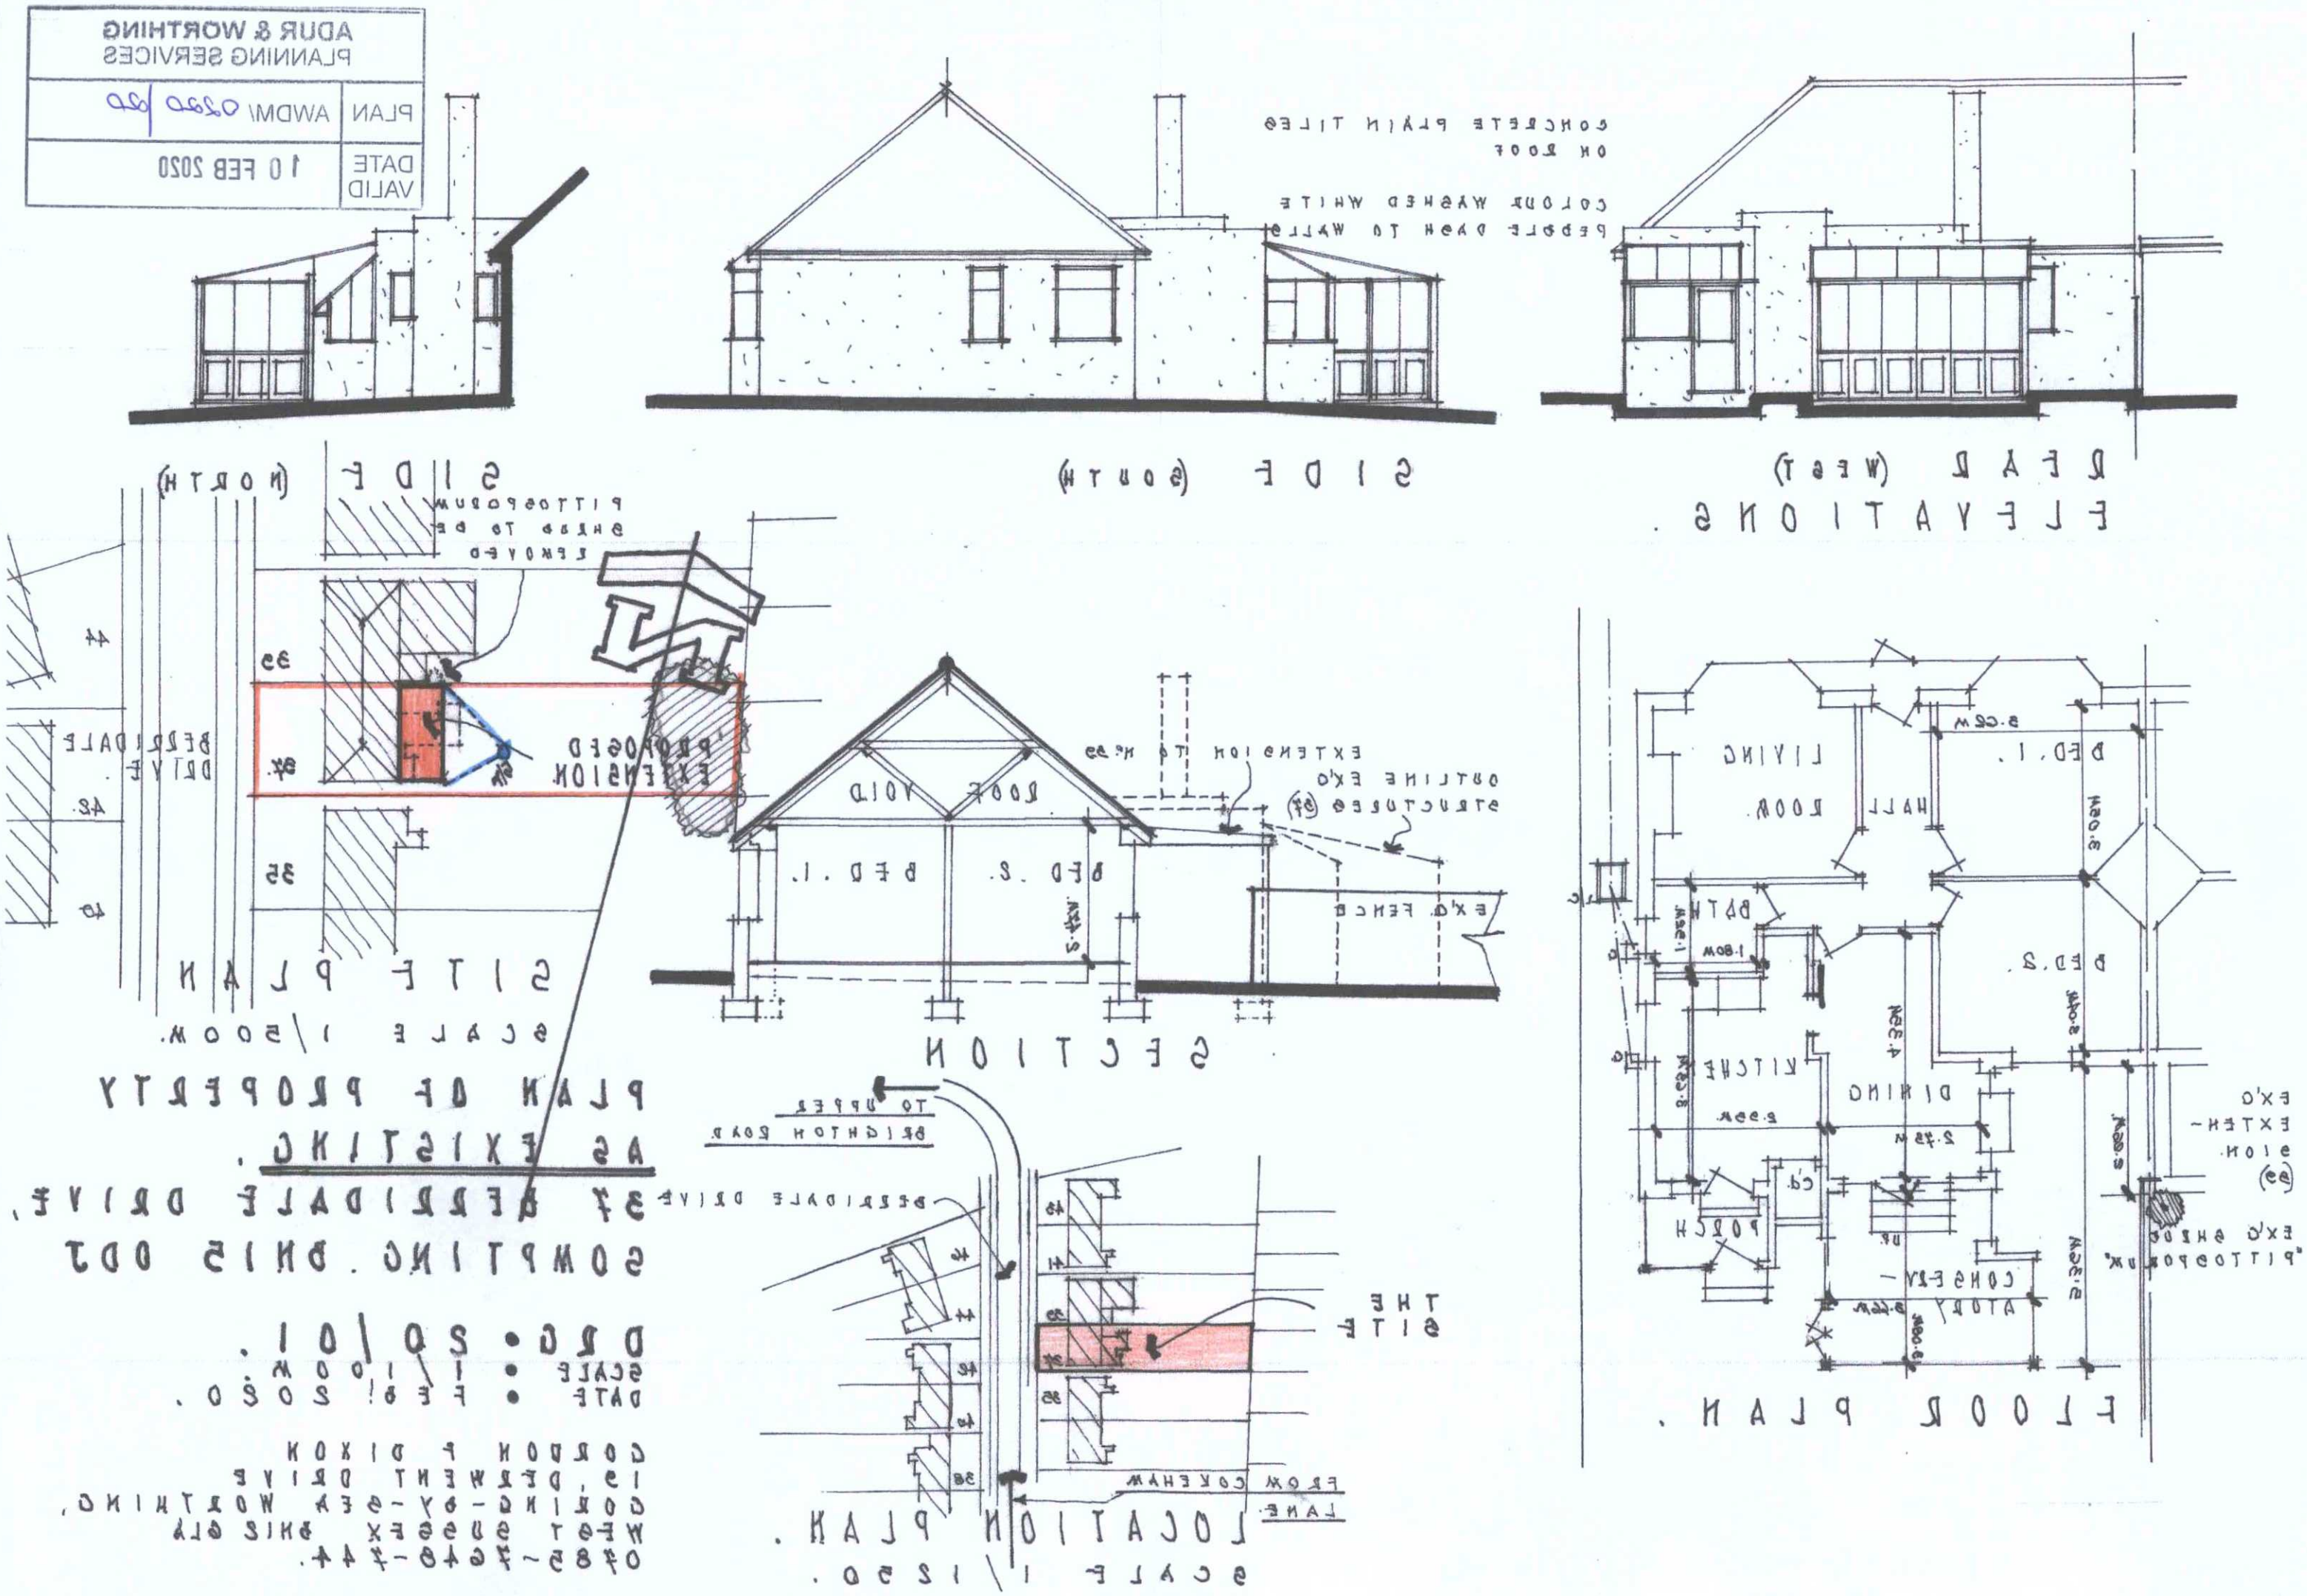
ADUR & WORTHING
PLANNING SERVICES
PLAN
AWDM/ 0220/20
DATE
VALID
10 FEB 2020
SIDE (NORTH)
SIDE (SOUTH)
REAR (WEST)
ELEVATIONS.
CONCRETE PLAIN TILES ON ROOF
COLOUR WASHED WHITE PEBBLE DASH TO WALLS
PITTOSPORUM SHRUB TO BE REMOVED
PROPOSED EXTENSION
BERRIDALE DRIVE
SITE PLAN
SCALE 1/500M.
ROOF VOID
BED. 1.
BED. 2.
EXTENSION TO No 39
OUTLINE EX'G STRUCTURES (37)
EX'G FENCE
SECTION
LIVING ROOM
HALL
BED. 1.
BED. 2.
BATH
KITCHEN
DINING
PORCH
CONSERVATORY
EX'G EXTENSION (39)
EX'G SHRUB "PITTOSPORUM"
FLOOR PLAN.
TO UPPER BRIGHTON ROAD
BERRIDALE DRIVE
THE SITE
FROM COKEHAM LANE
LOCATION PLAN.
SCALE 1/1250.
PLAN OF PROPERTY
AS EXISTING.
37 BERRIDALE DRIVE,
SOMPTING. BN15 0DJ
DRG • 20/01.
SCALE • 1/100M.
DATE • FEB. 2020.
GORDON F DIXON
19, DERWENT DRIVE
GORING-BY-SEA WORTHING,
WEST SUSSEX BN12 6LA
0785-7648-744.