

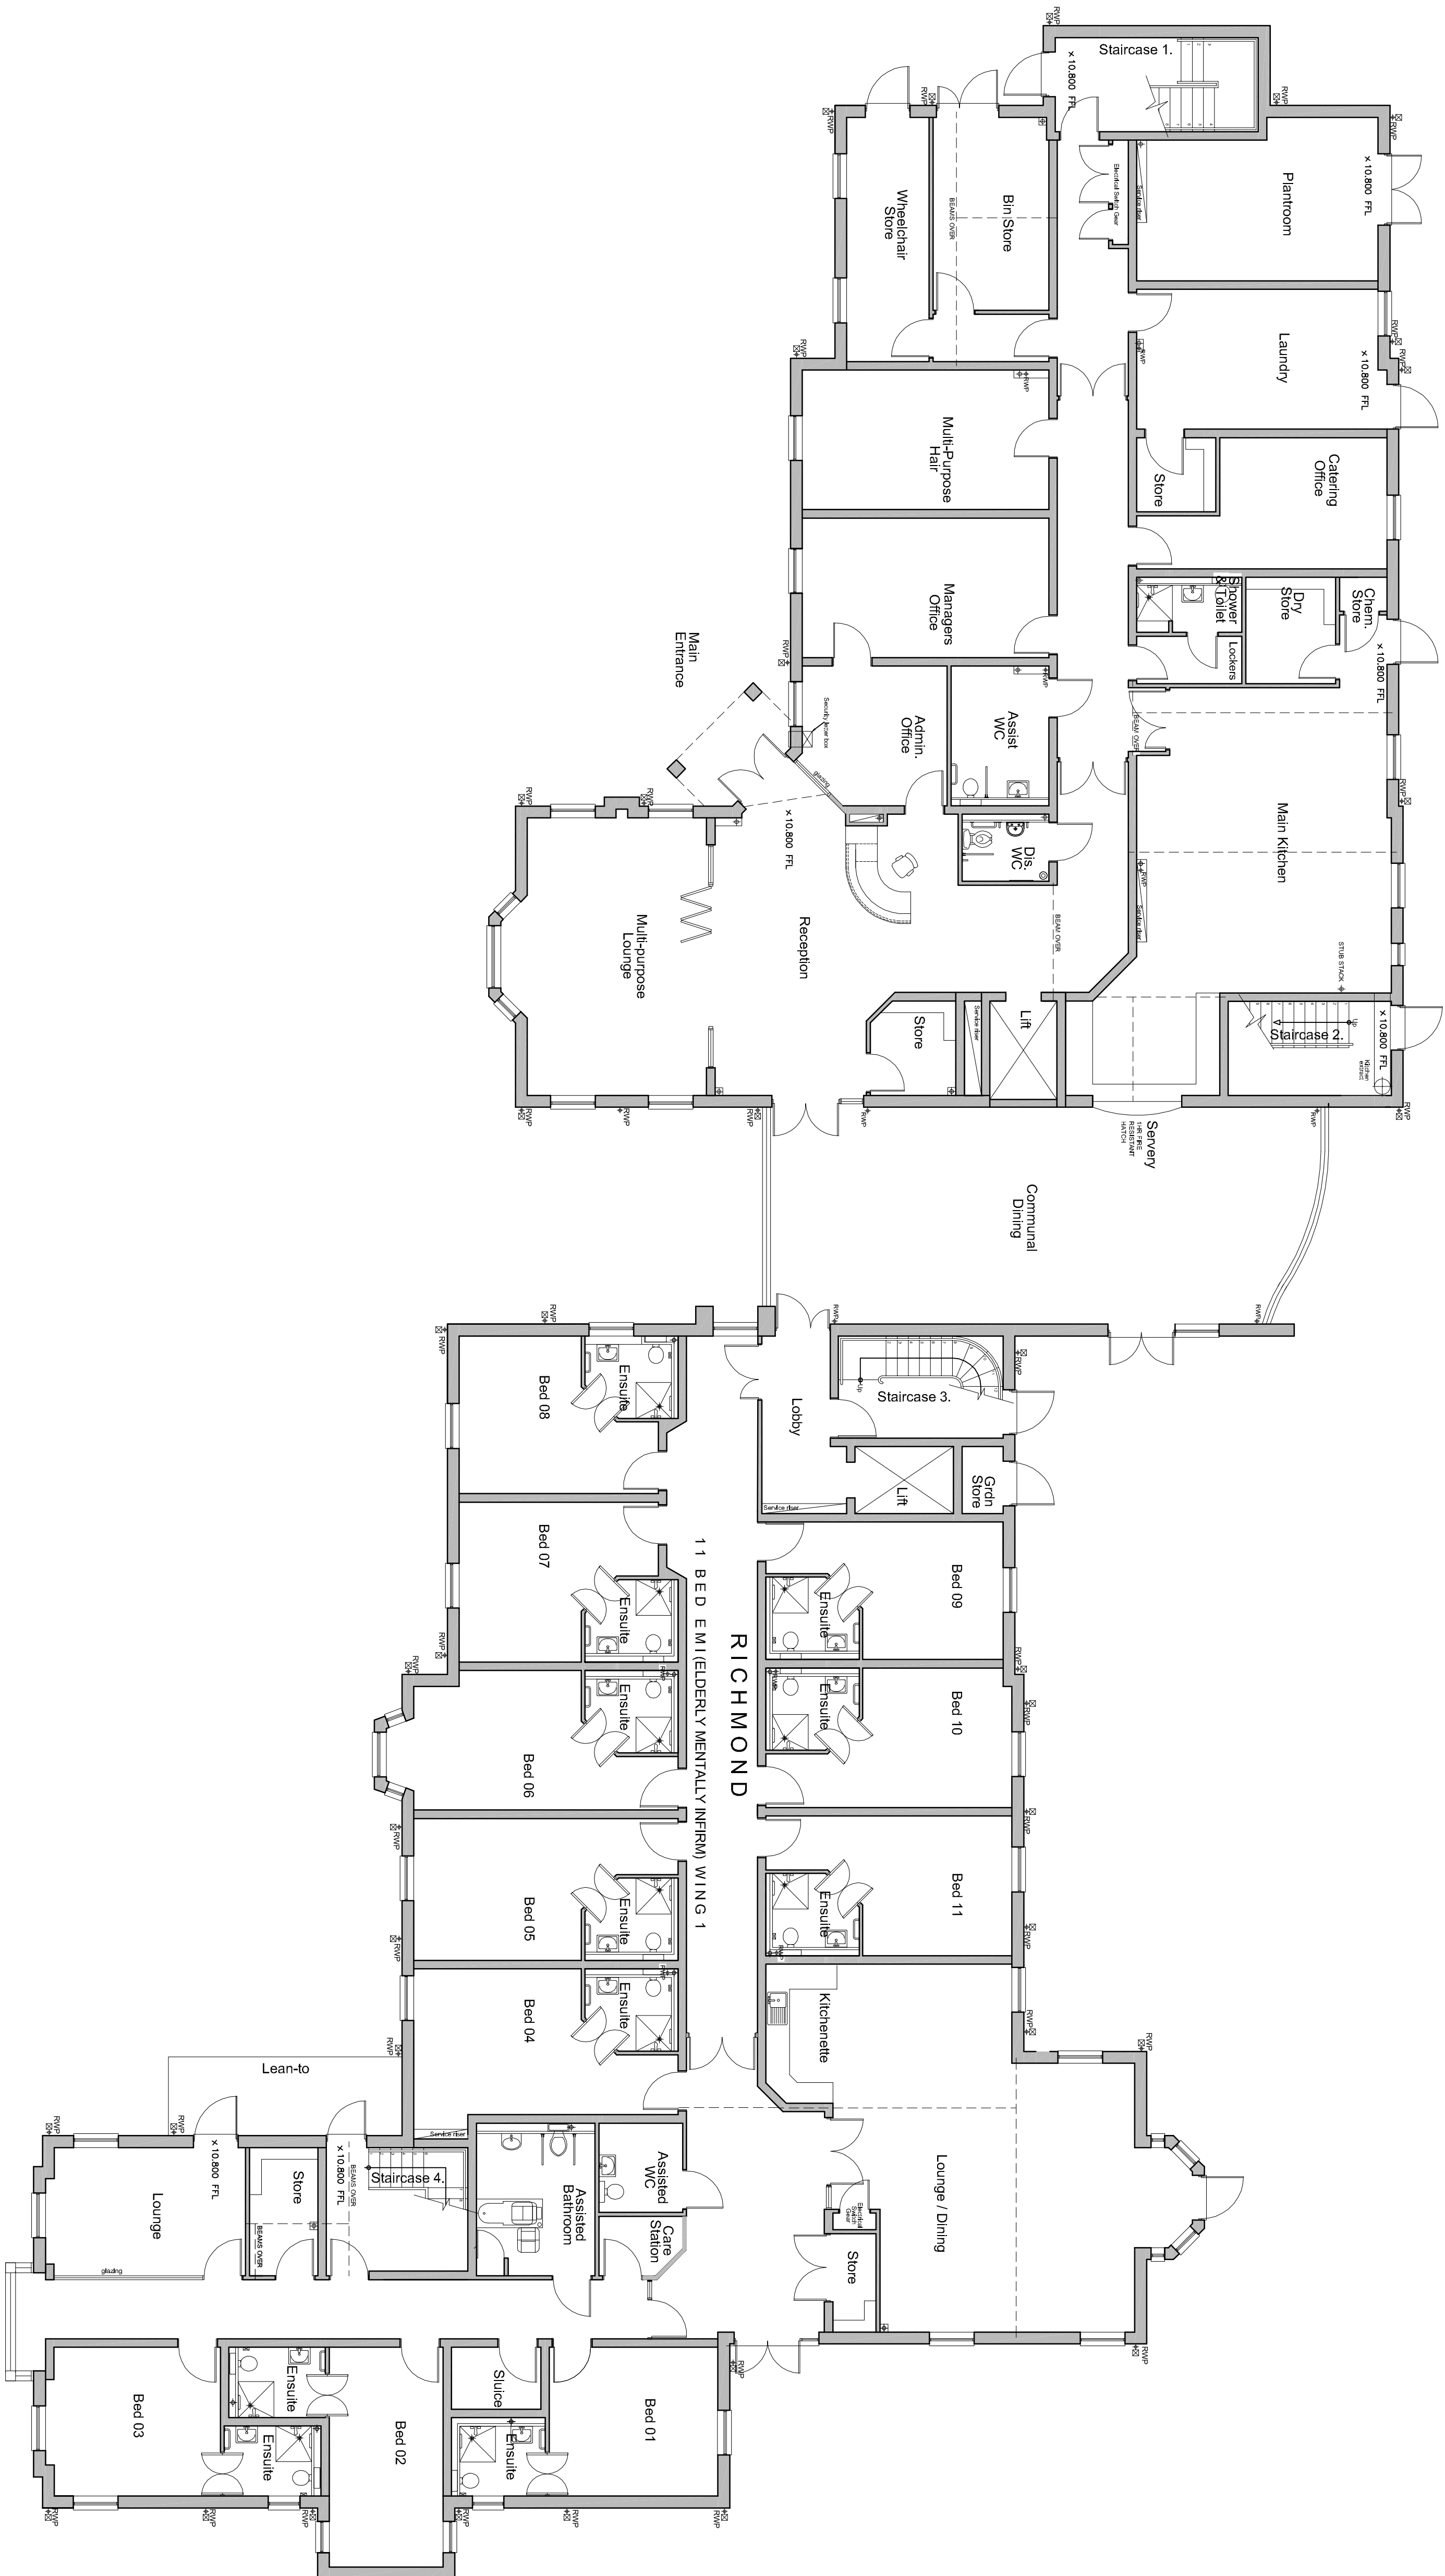


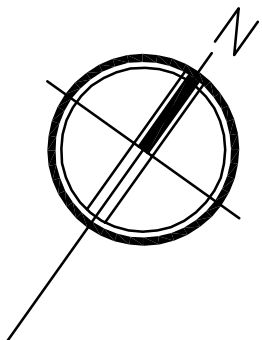

1:100 Ground Floor Plan as Existing

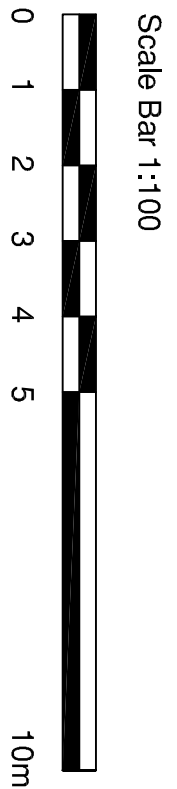

PLANNING

AL2-203
25014 - Extensions and alterations to
Lutfield Care Home - SCHEME B
Ground Floor Plan as Existing
1:100 @ A1
Nov 2025

saville jones

consultants