



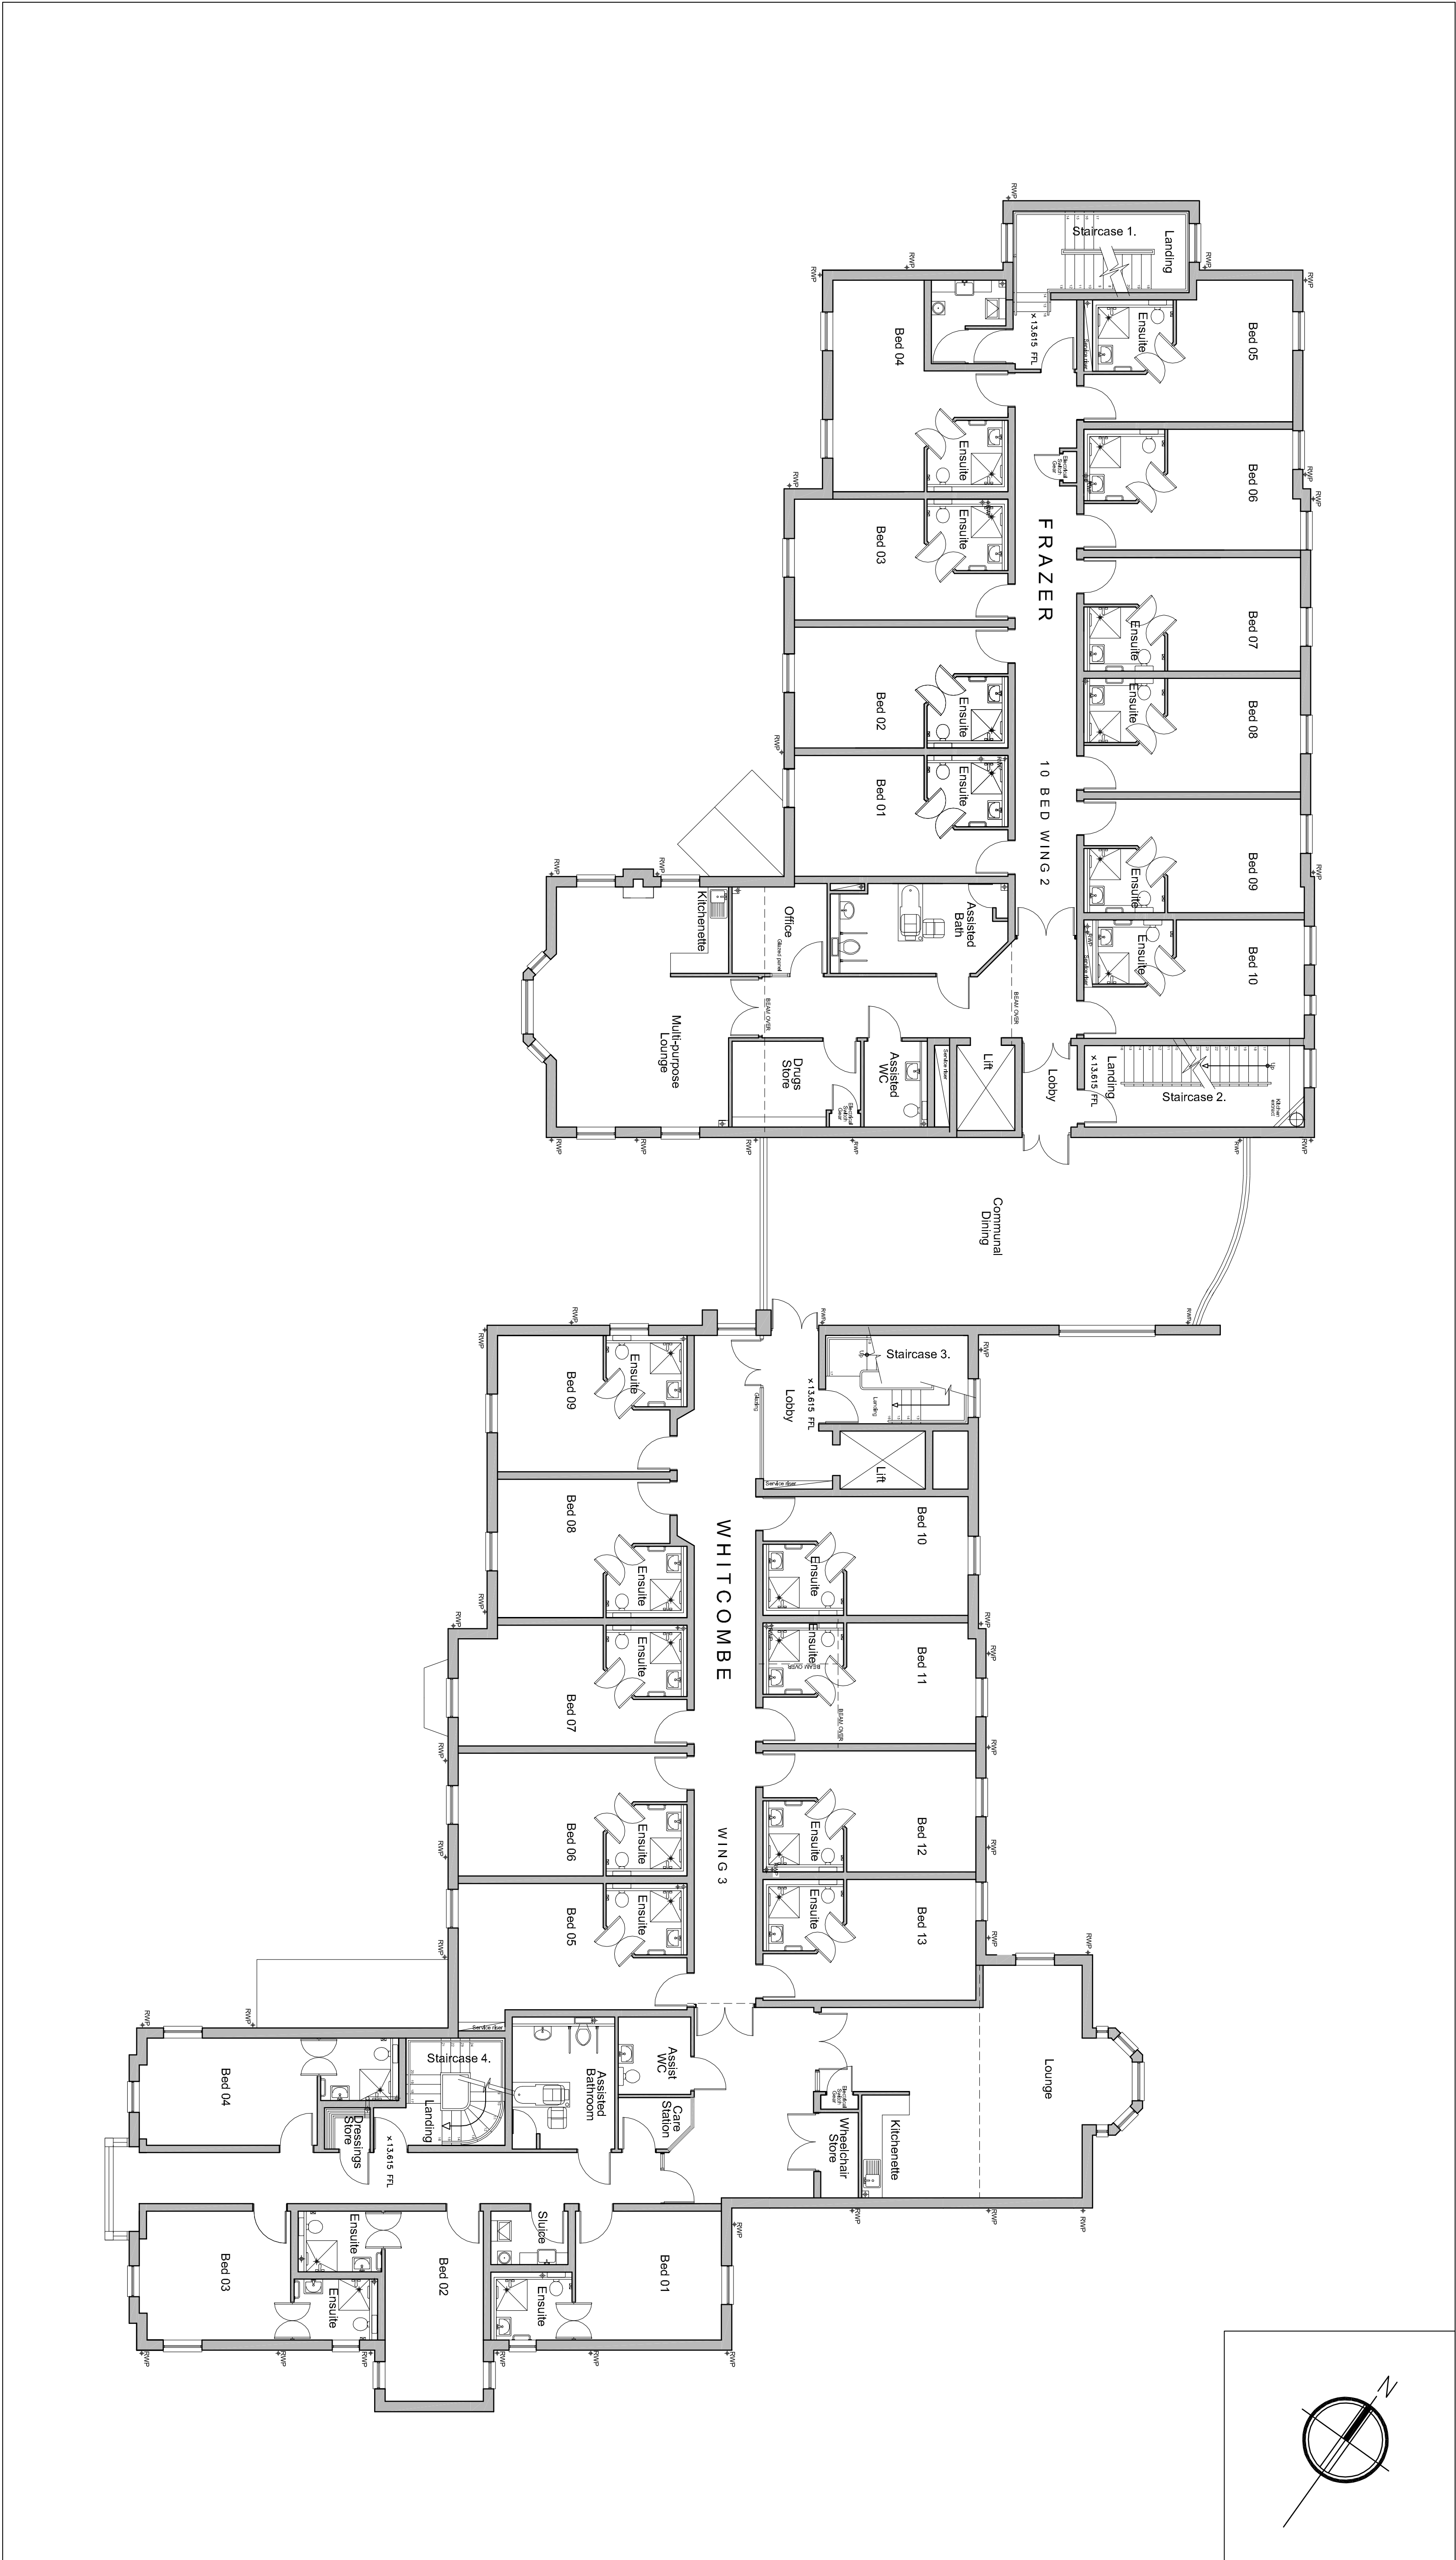

1:100 First Floor Plan as Existing

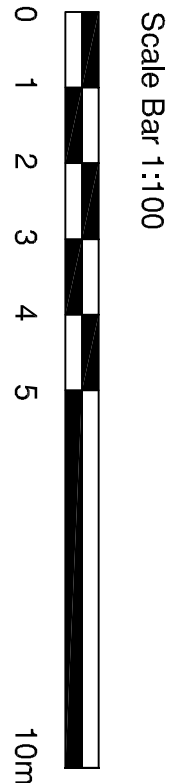

PLANNING

AL2/204
25014 - Extensions and alterations to
Liffeld Care Home - SCHEME B
1:100 @ A1
Nov 2025

saville jones

consultants