

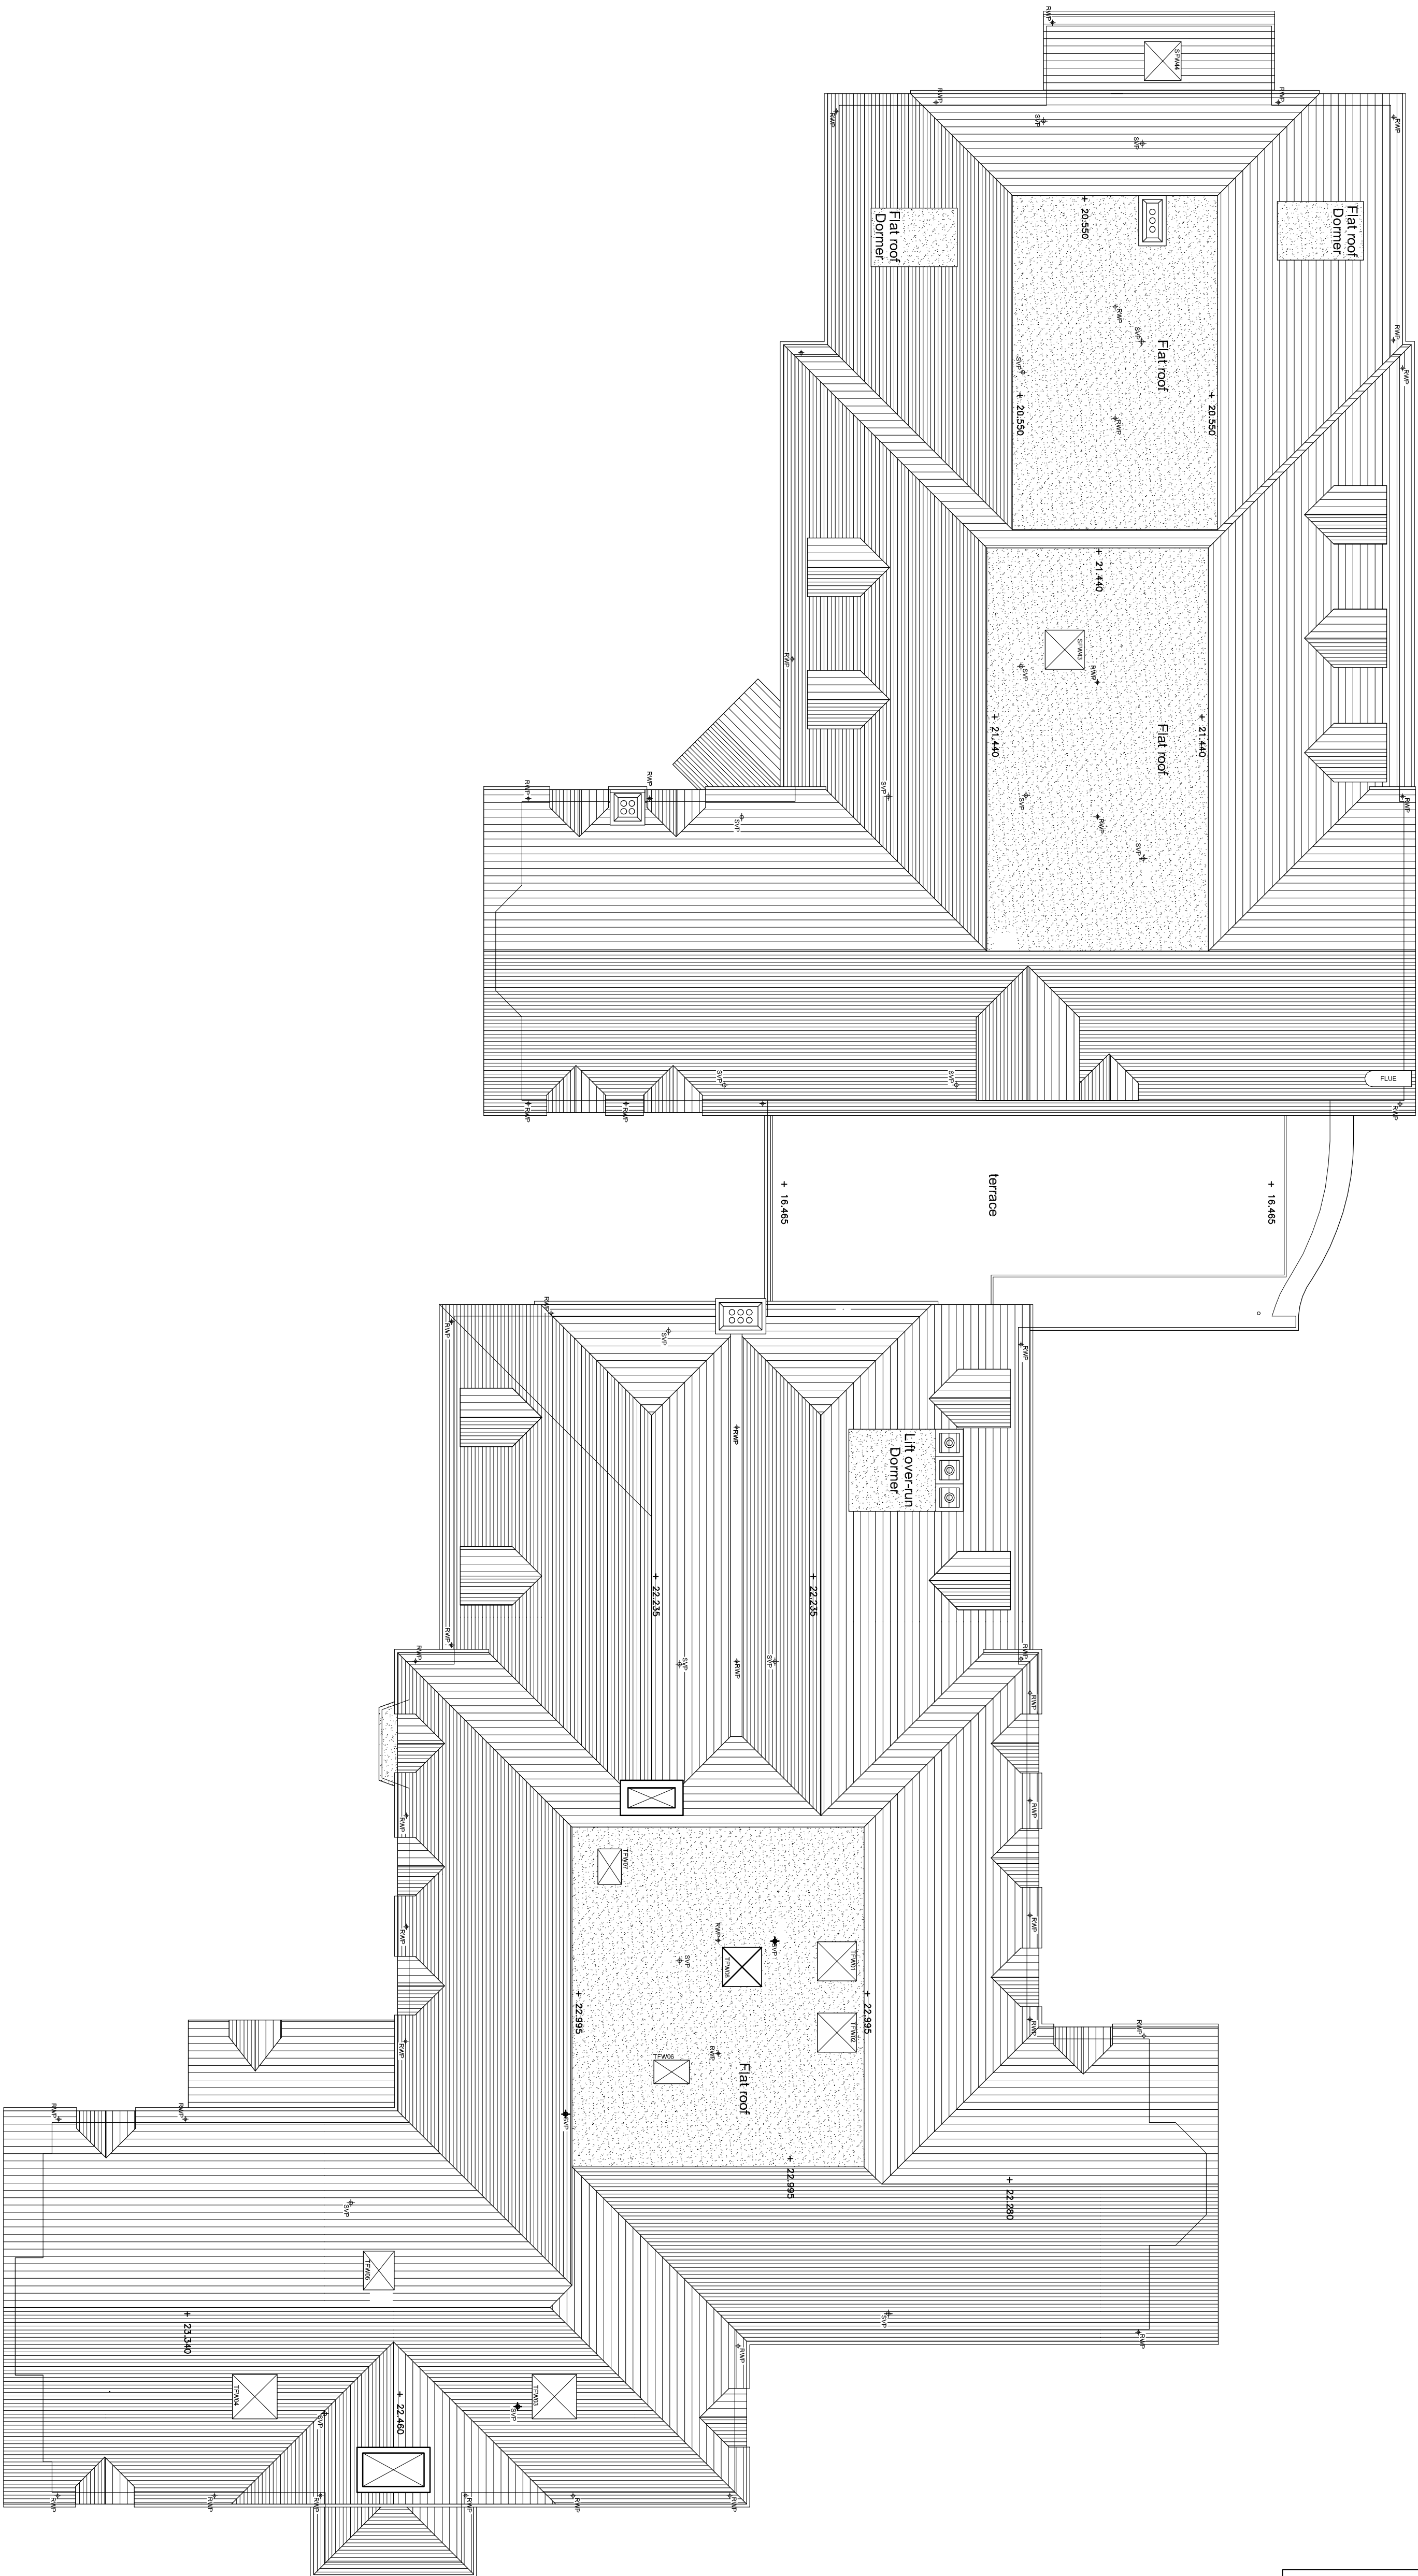


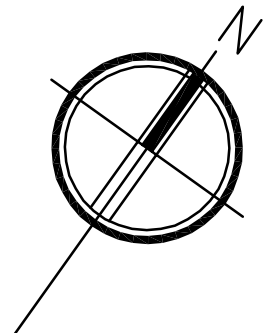

1:100 Roof Plan as Existing

Scale Bar 1:100

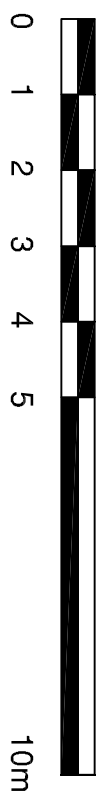

PLANNING