

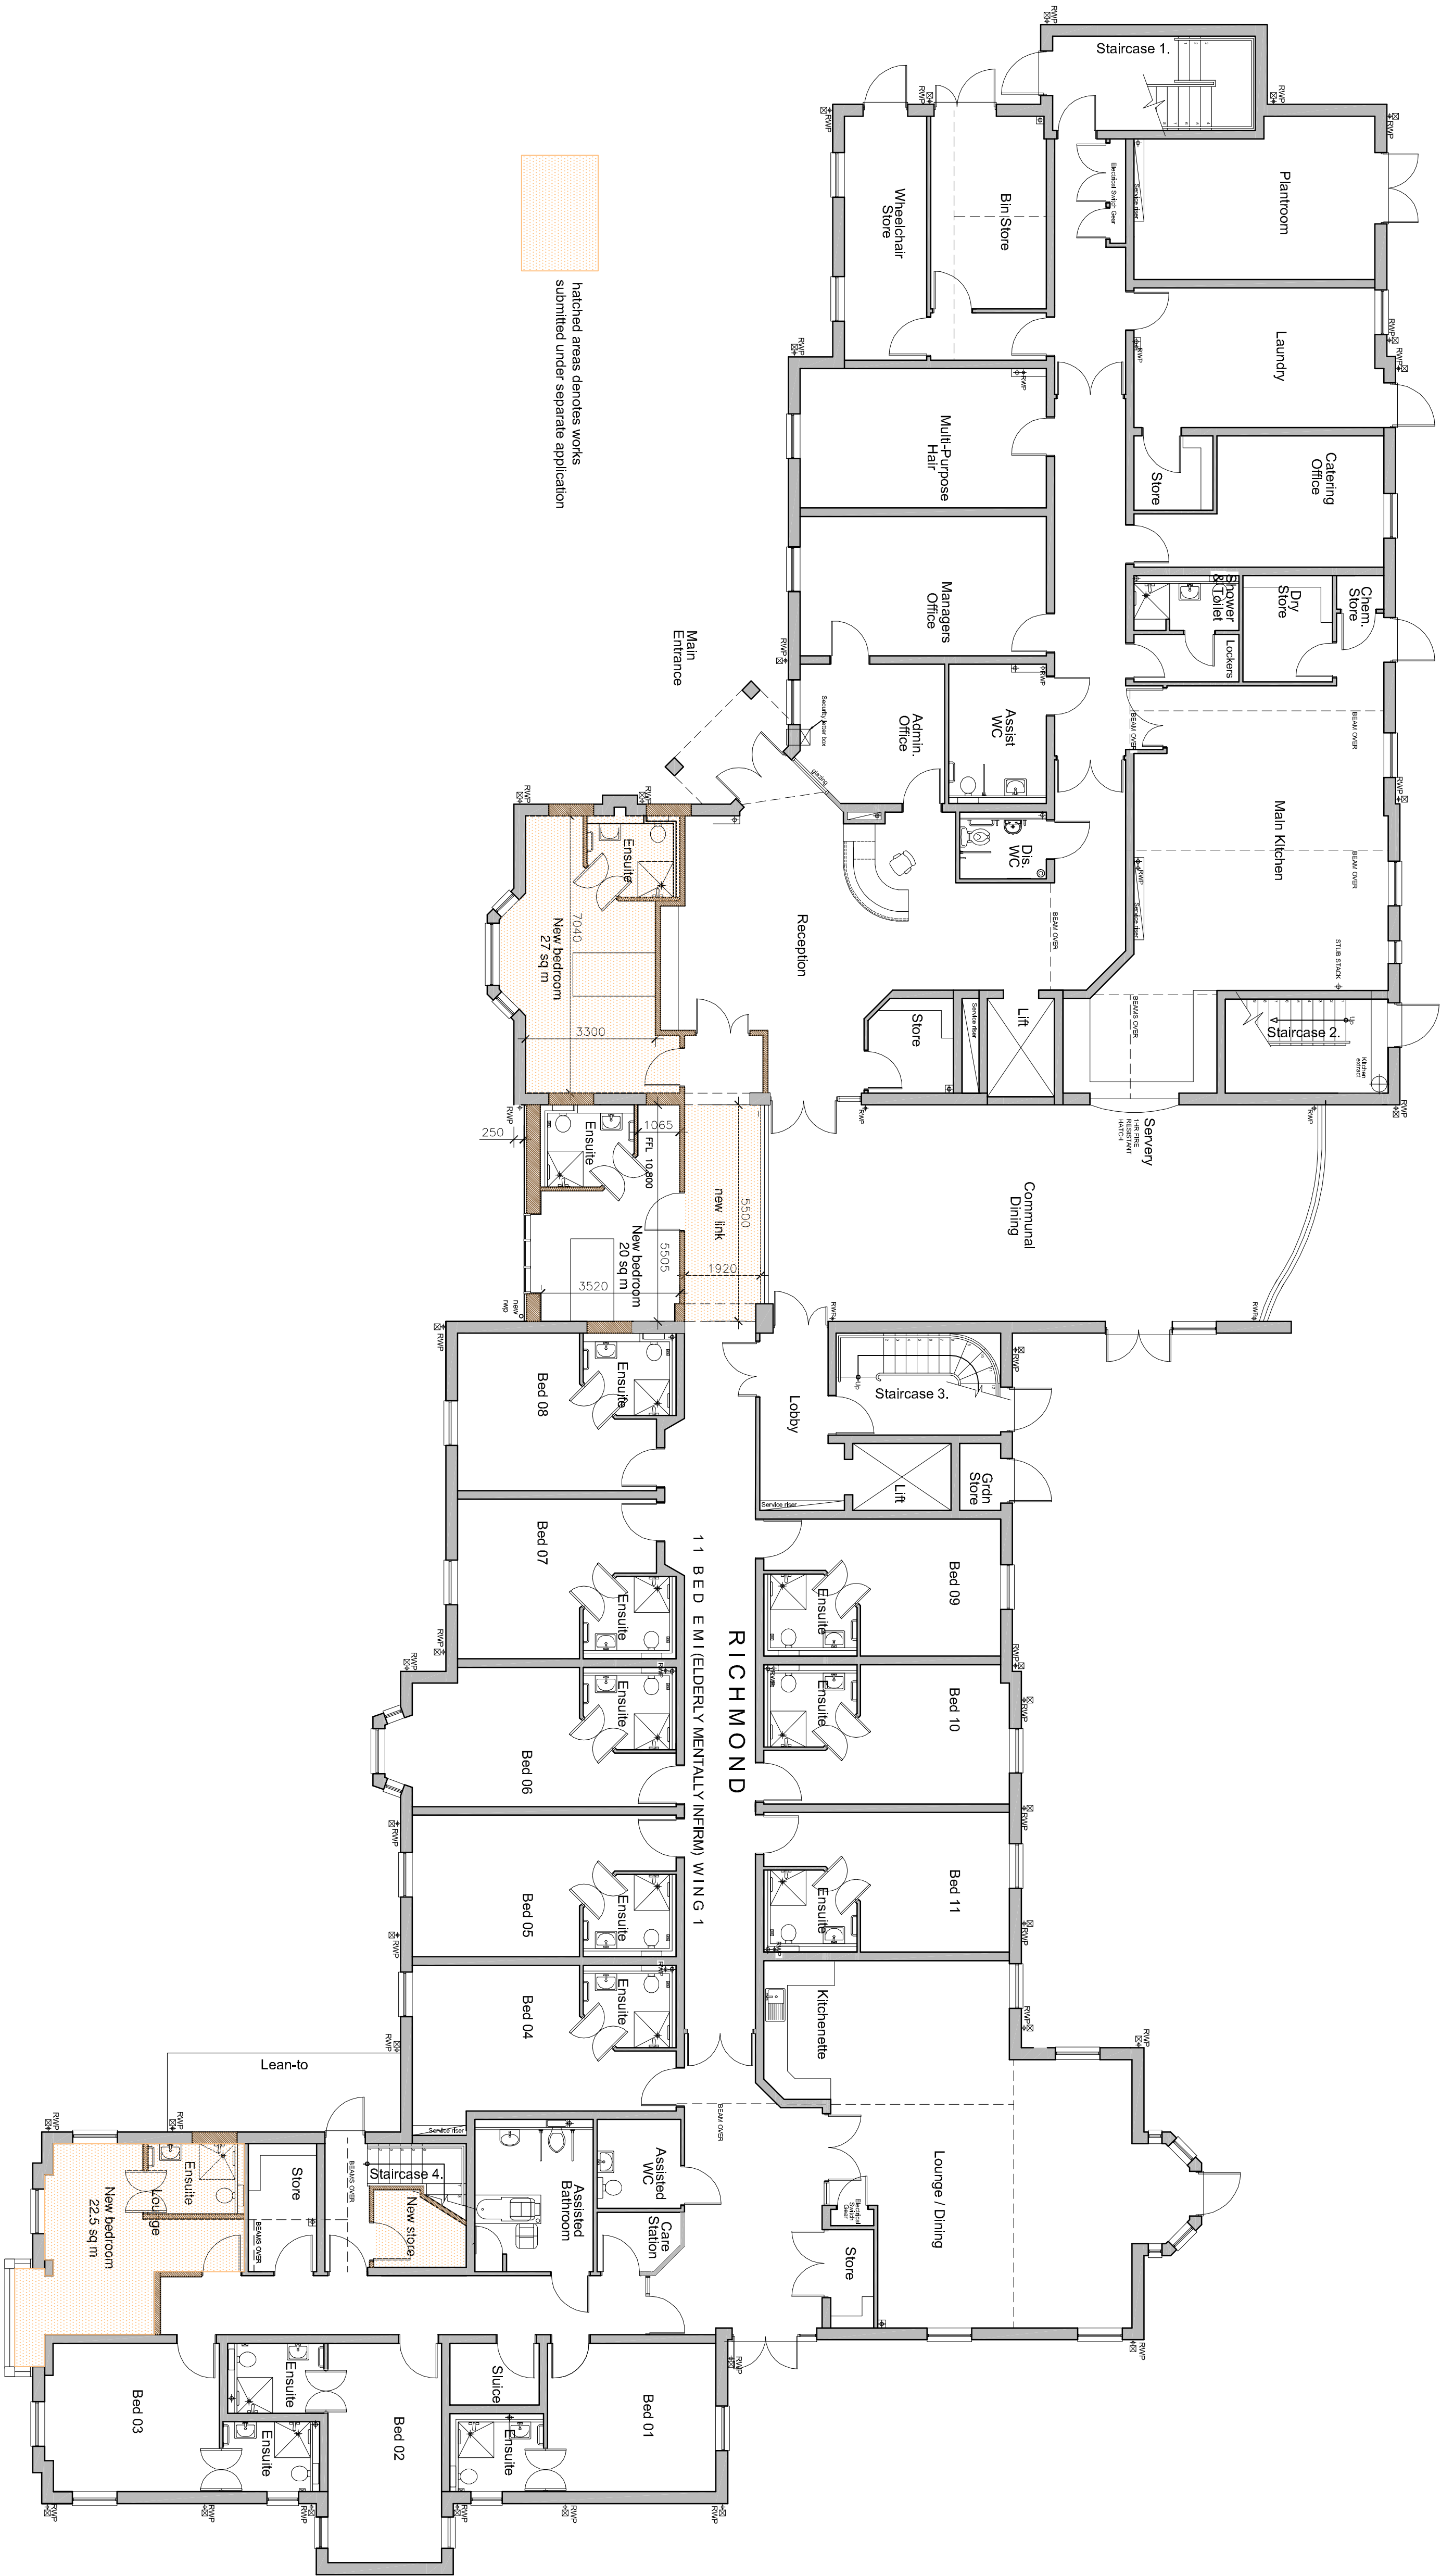


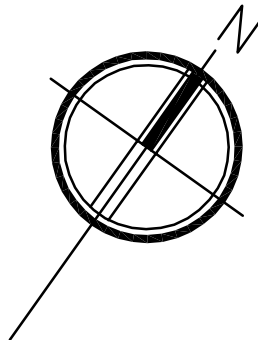

1:100 Ground Floor Plan as Proposed

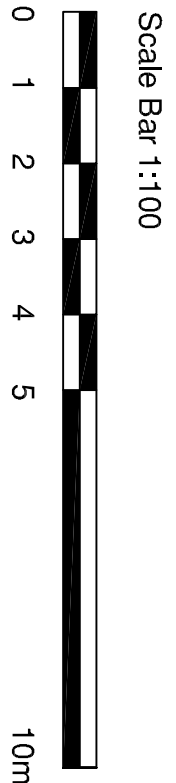

PLANNING

AL(2)211
25014 - Extensions and alterations to
Unifield Care Home - SCHEME B
Ground Floor Plan as Proposed
1:100 @ A1
Nov 2025

saville jones

consultants