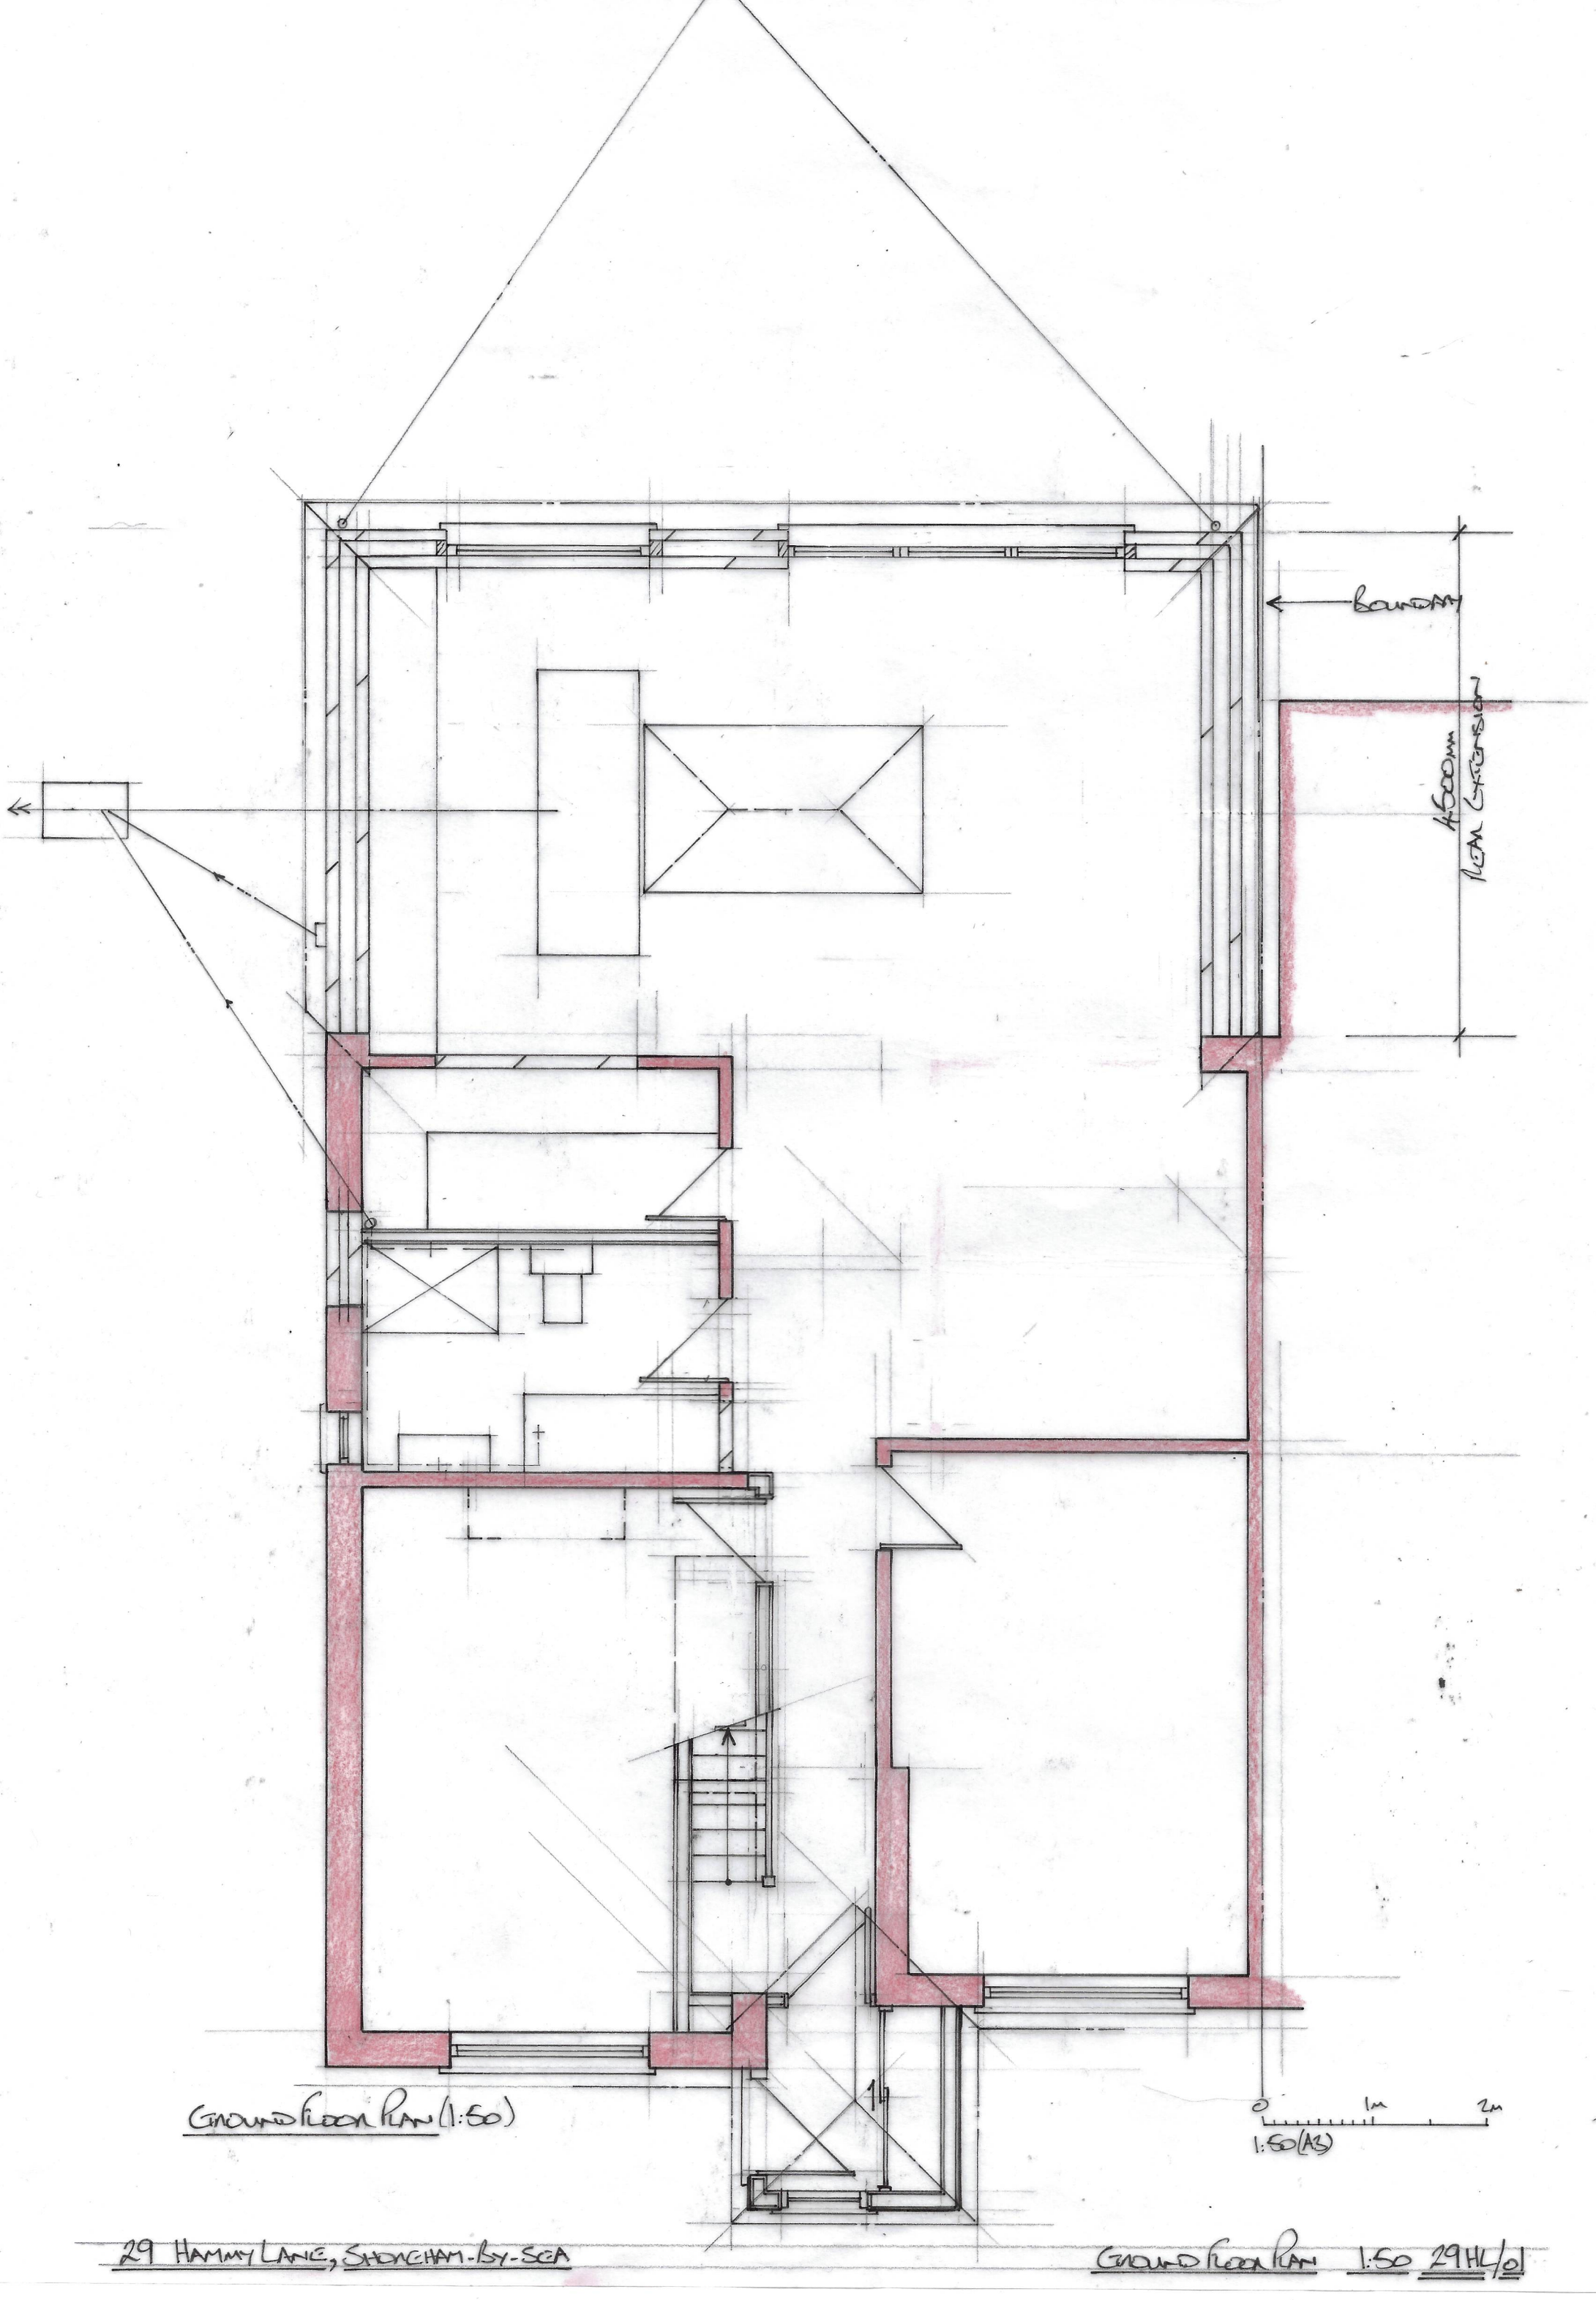

GROUND FLOOR PLAN (1:50)

29 HAMMY LANE, STONEHAM-BY-SEA

GROUND FLOOR PLAN 1:50 29HL/01