


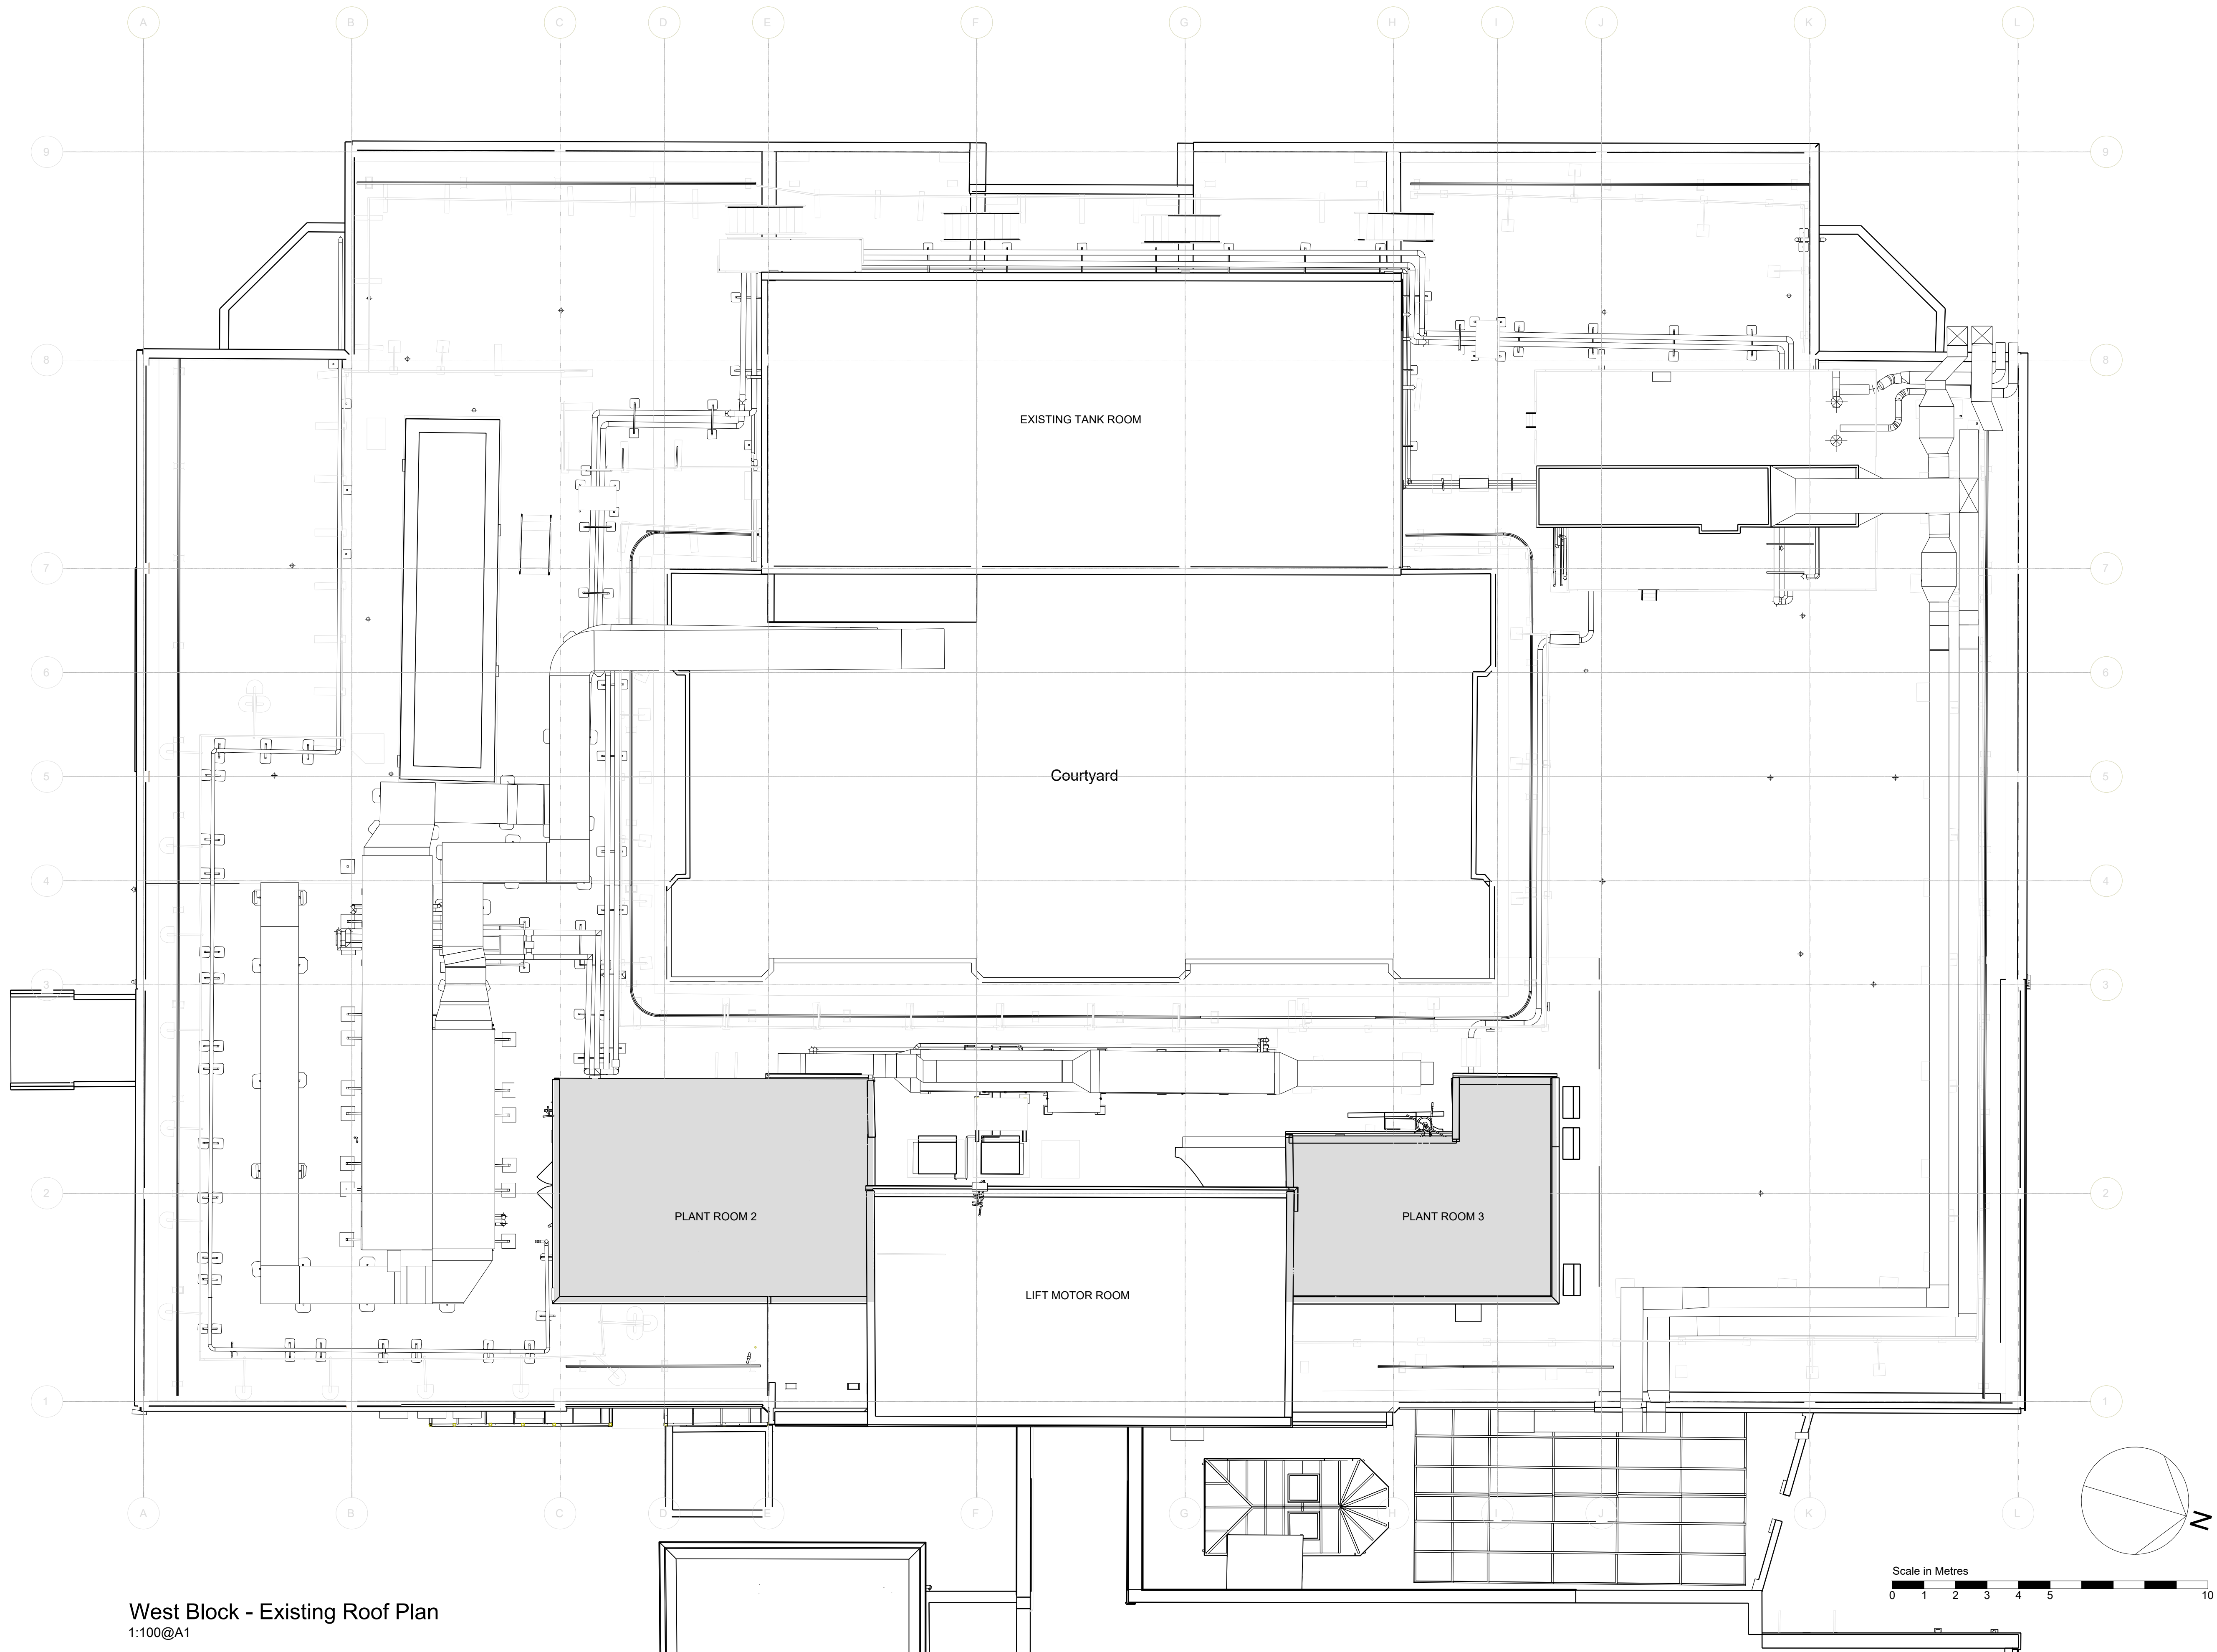

West Block - Existing Roof Plan
1:100@A1

CROWTHER
ARCHITECTS
ASSOCIATES

CROWTHER ASSOCIATES ARCHITECTS LLP
LGF, 100/101 Queens Road,
Brighton, BN1 3XF.
T: 01273 695535
www.crowtherassociates.co.uk

Client

University Hospitals Sussex
NHS Foundation Trust

Project

RAAC Removal, West Block
Worthing Hospital, Worthing

Drawing

West Block - Existing Roof Plan

Date

28/08/26

Scale

1:100@A1

Drawn

MB

Checked

REM

Status

Planning

Job no

WORRAAC-CCA-XX-XX-DR-A-1002

Revision

P01