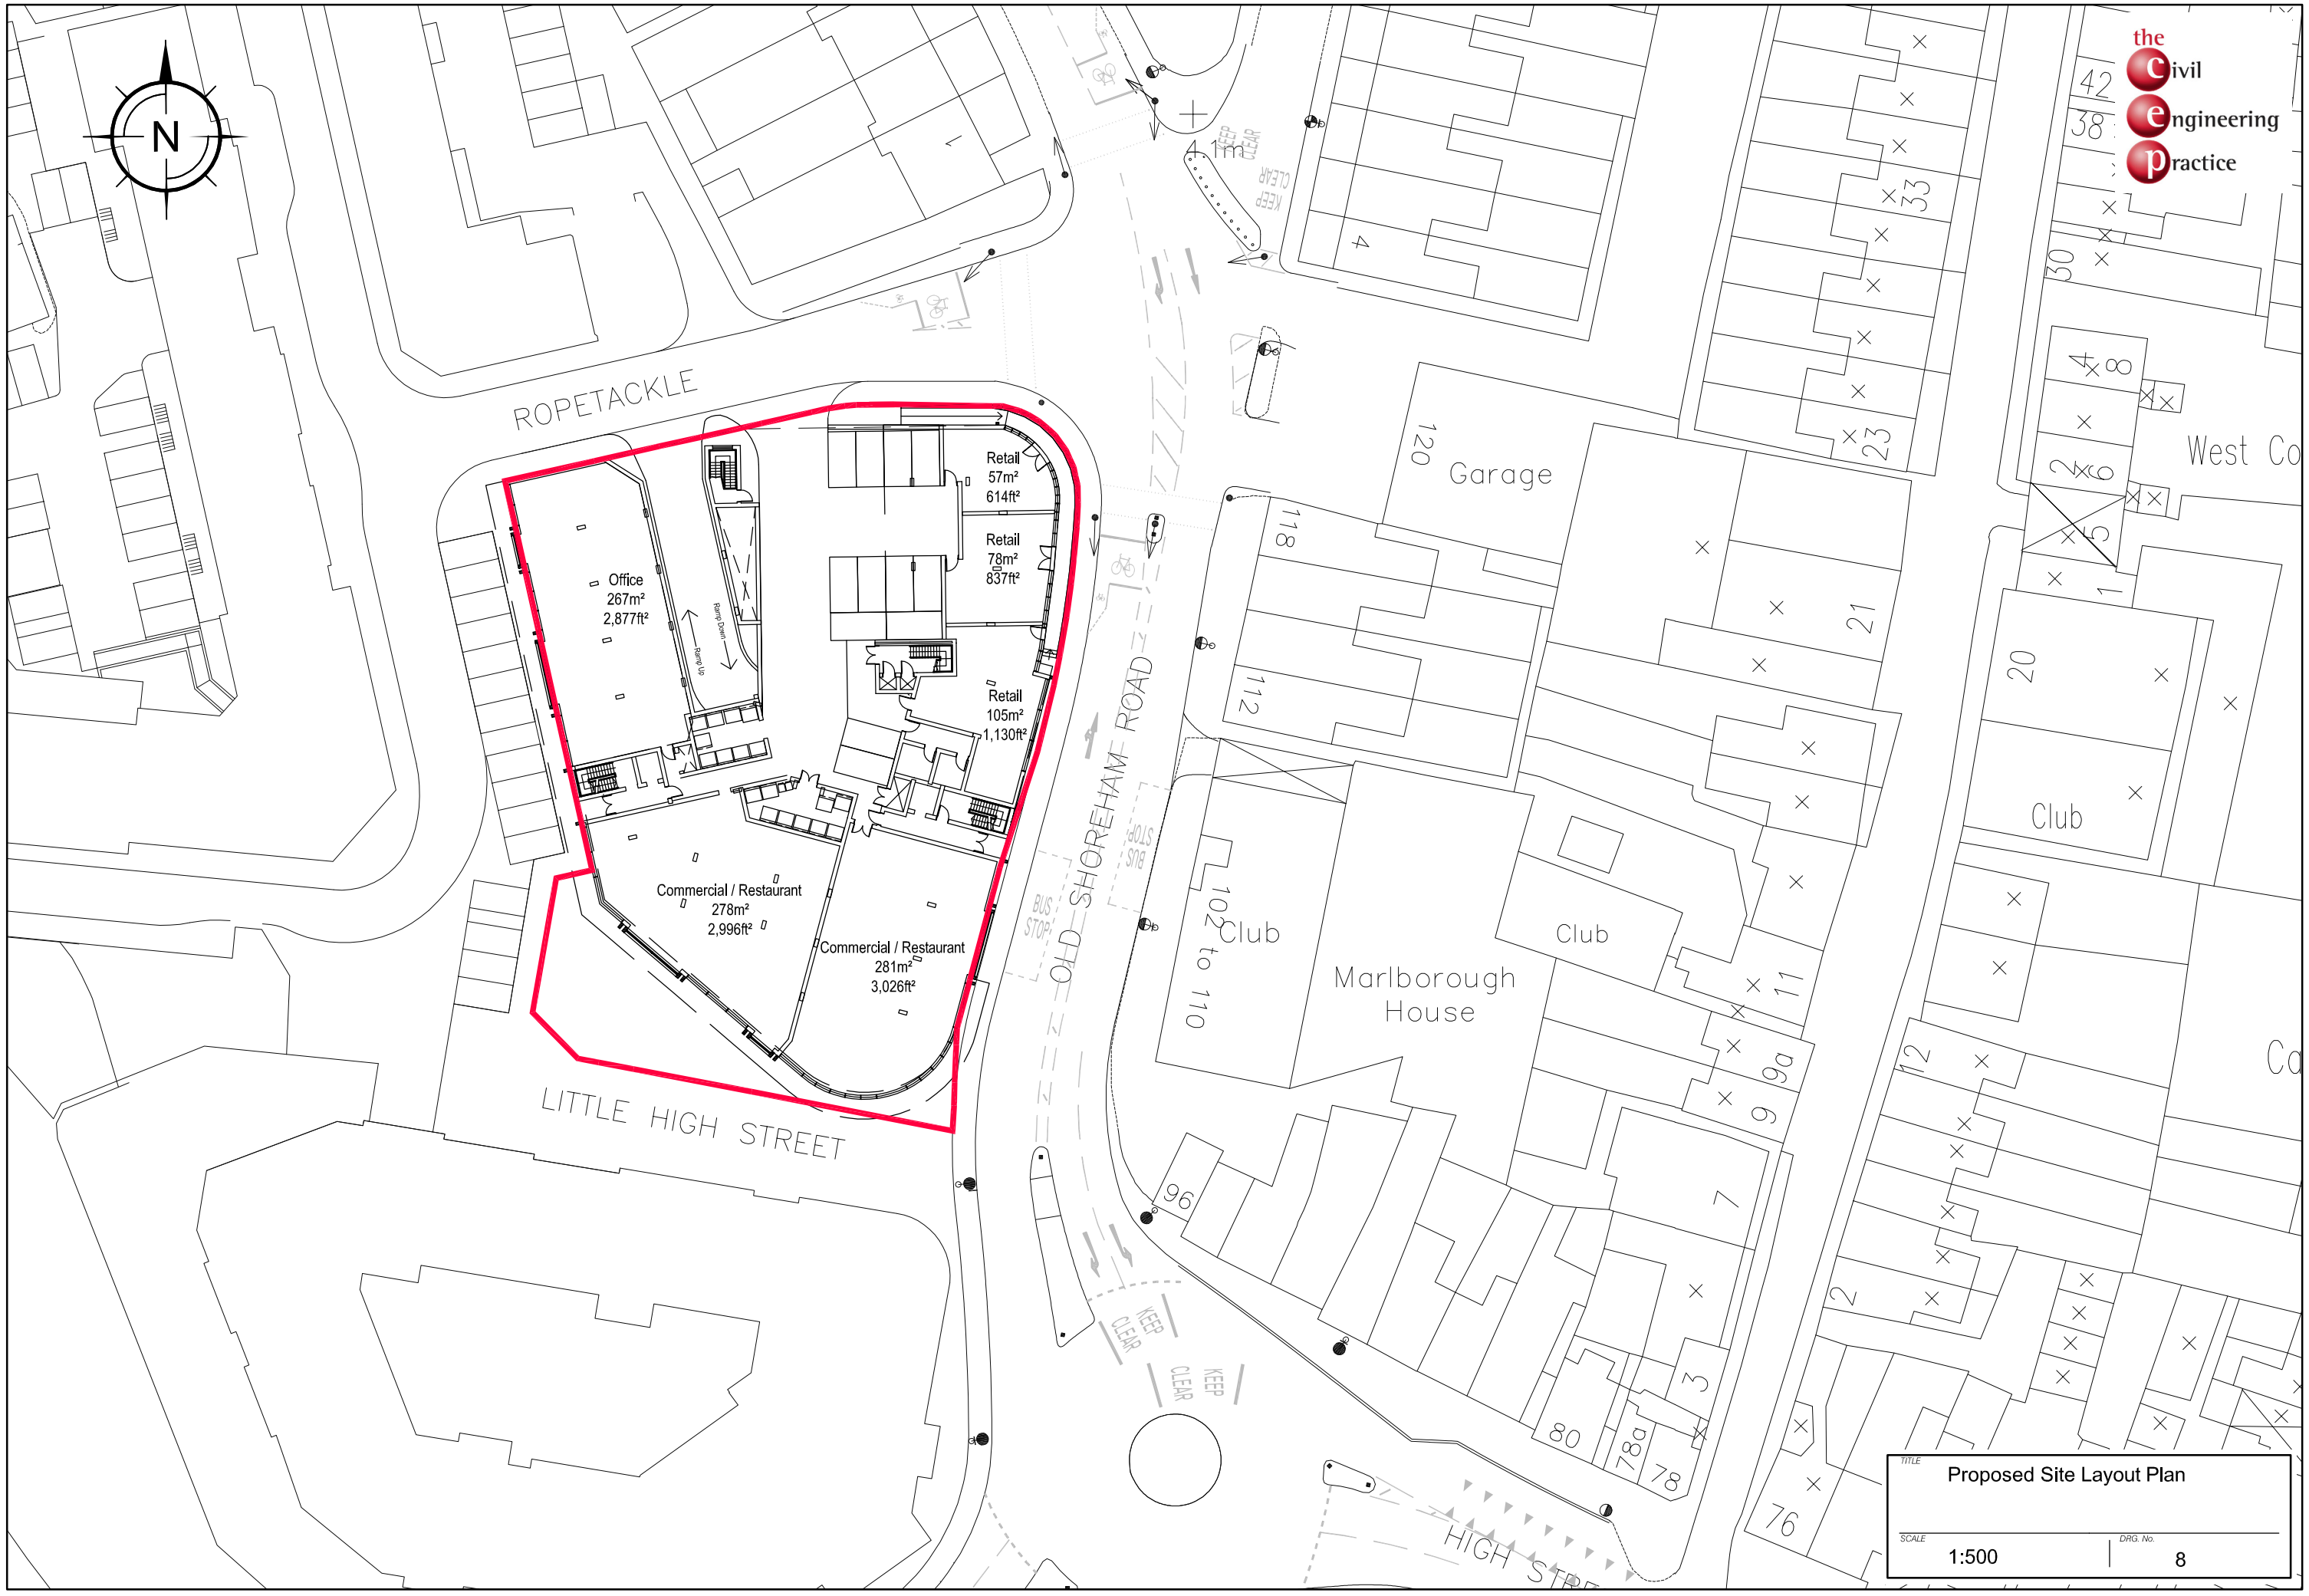


the civil engineering practice

TITLE
Proposed Site Layout Plan

SCALE 1:500

DRG. No. 8