T.P. OFFICE COPY

BOROUGH OF WORTHING
DEPOSITED 12/10/07
TP. REF. No.
WB/ 07 / 1.25 fm

WB/10/0827/FUL
7 1 11

WORTHING BOROUGH COUNCIL
11 JAN 2011
CONSENT GRANTED
SUBJECT TO CONDITIONS

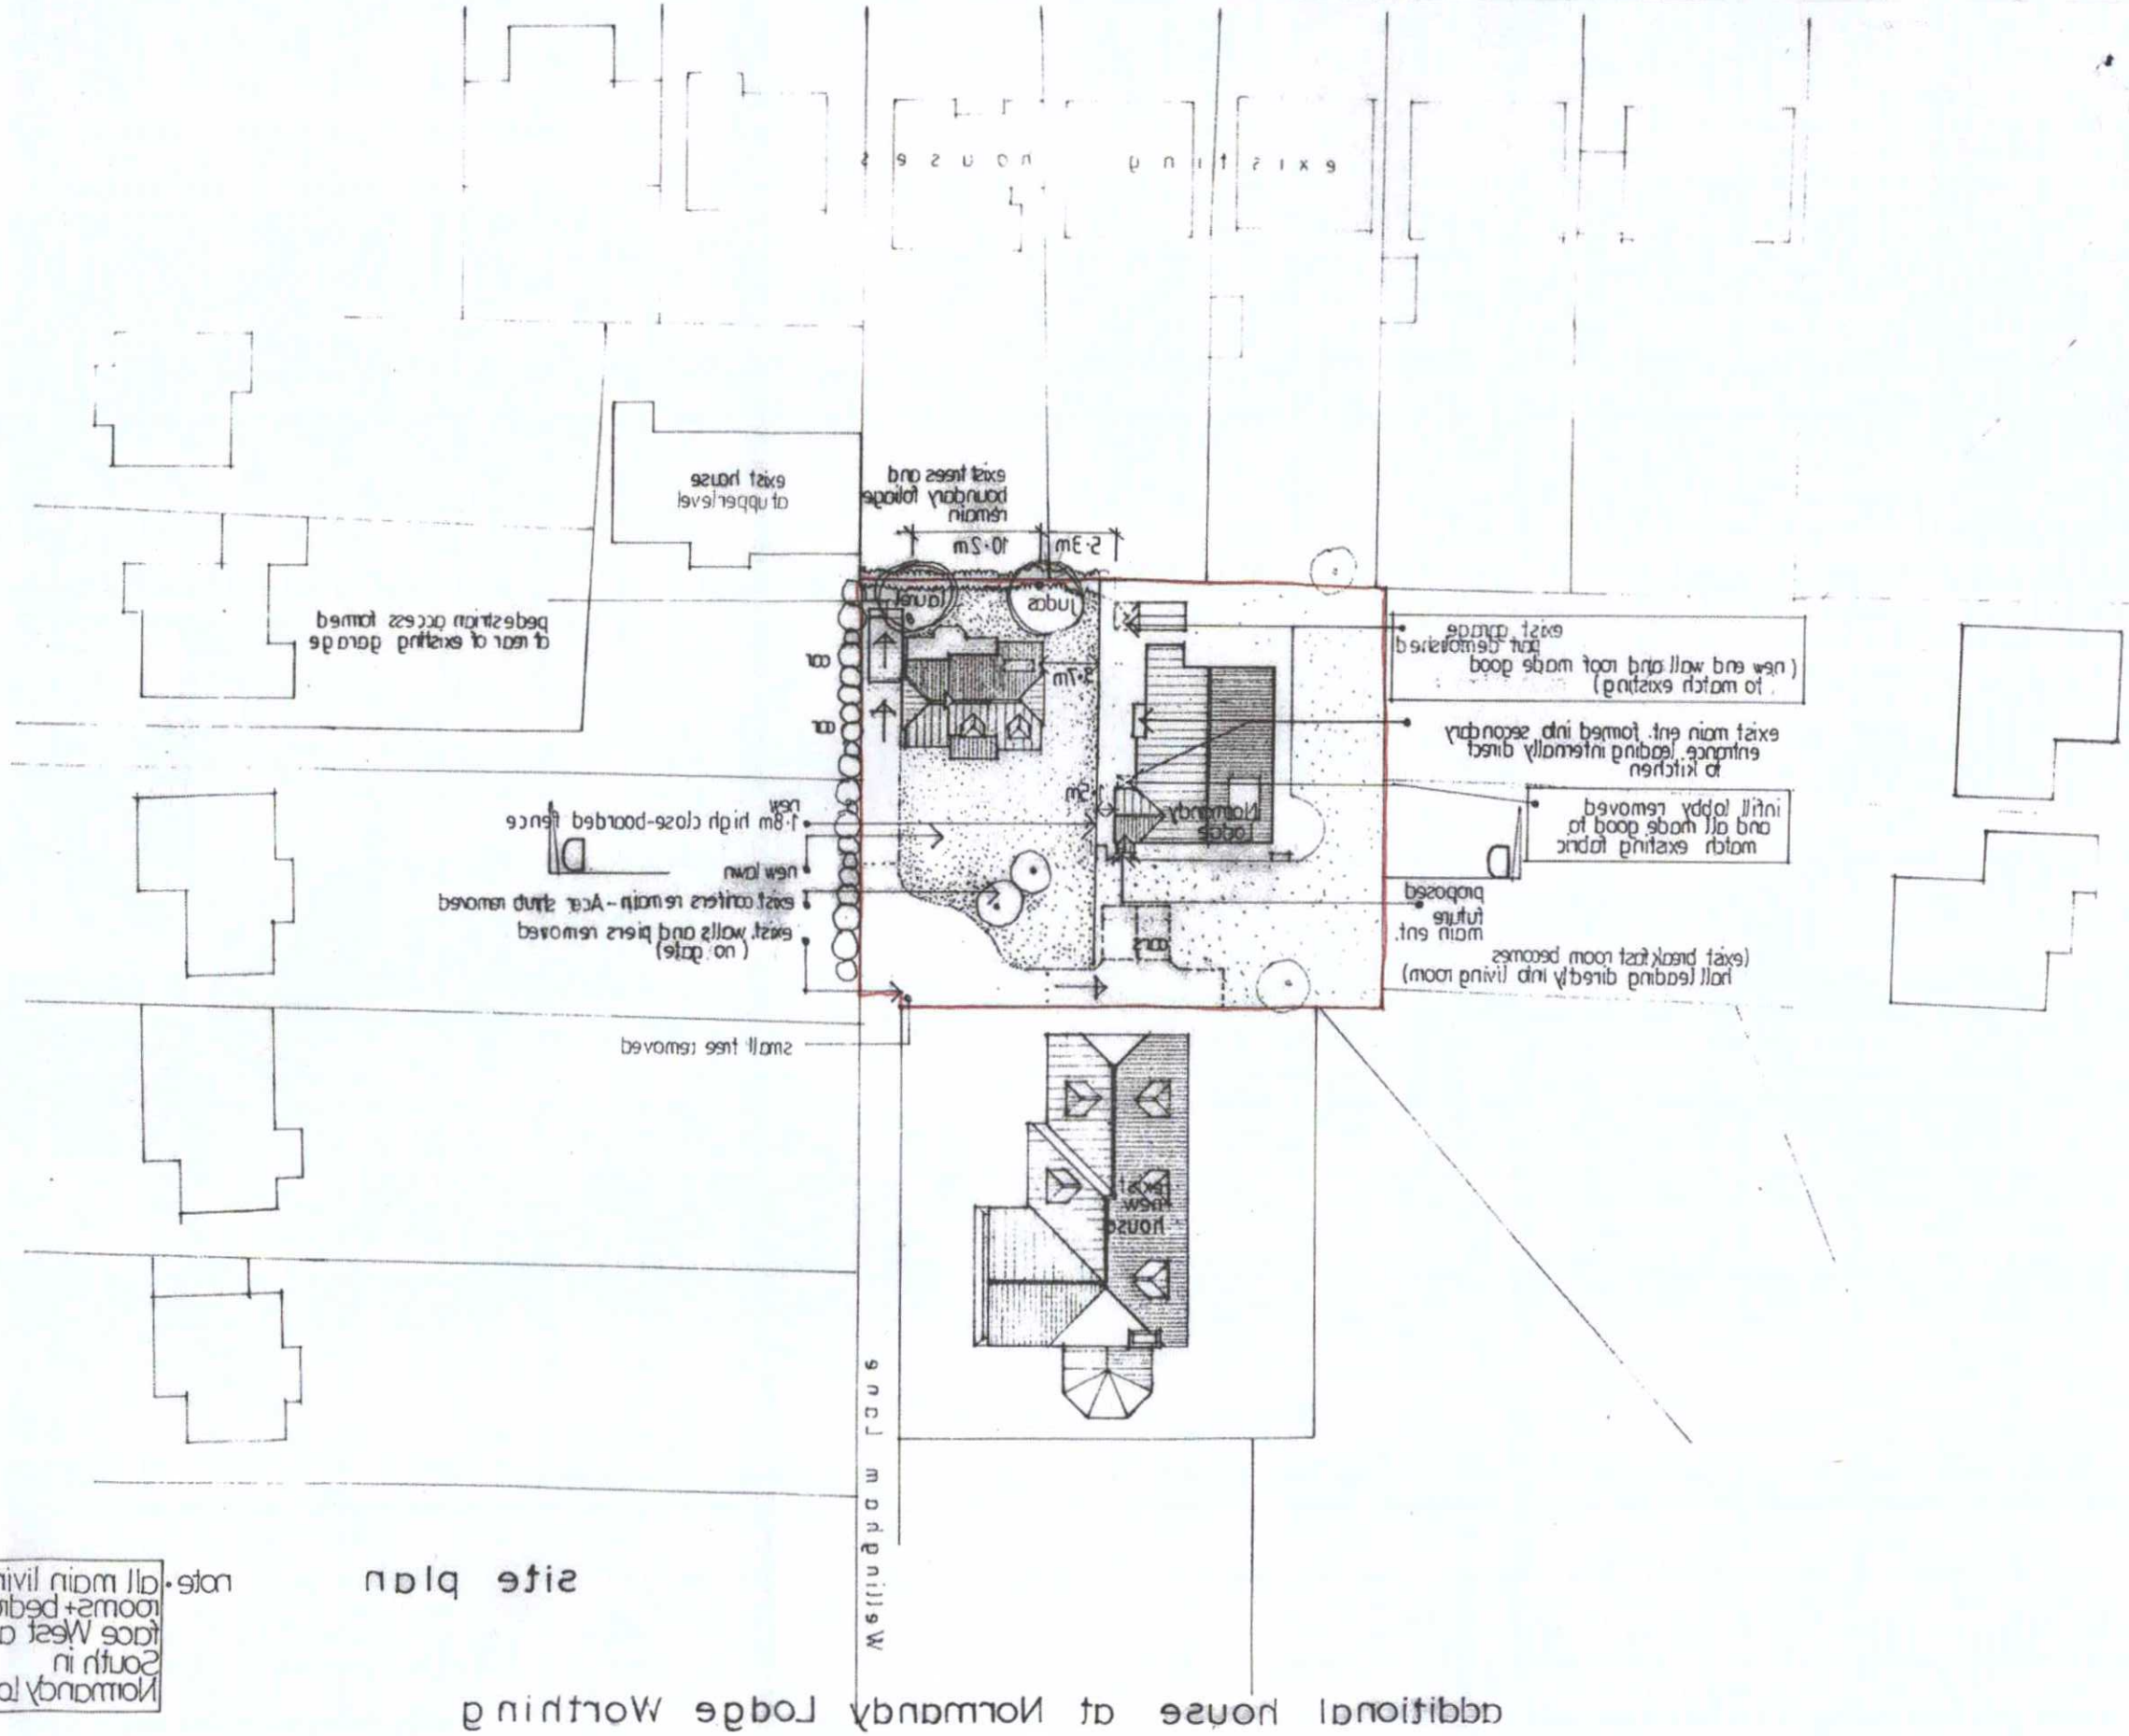

PRESTON RUBIN ASSOCIATES
Chartered Architectsand Town Planning Consultants

Jinkes Farm, Park Lane, Warminghurst,
Ashington, West Sussex RH20 3AN
Telephone: 0903 893097 Fax: 0903 892766

scale 1 · 500
date Jan 2007
drawing no 9721/36 A

note · all main living rooms + bedrooms face West and South in Normandy Lodge

REV A
Fence line between properties straightened in accordance with discussions with my Development.
Worthing Borough Council - planning