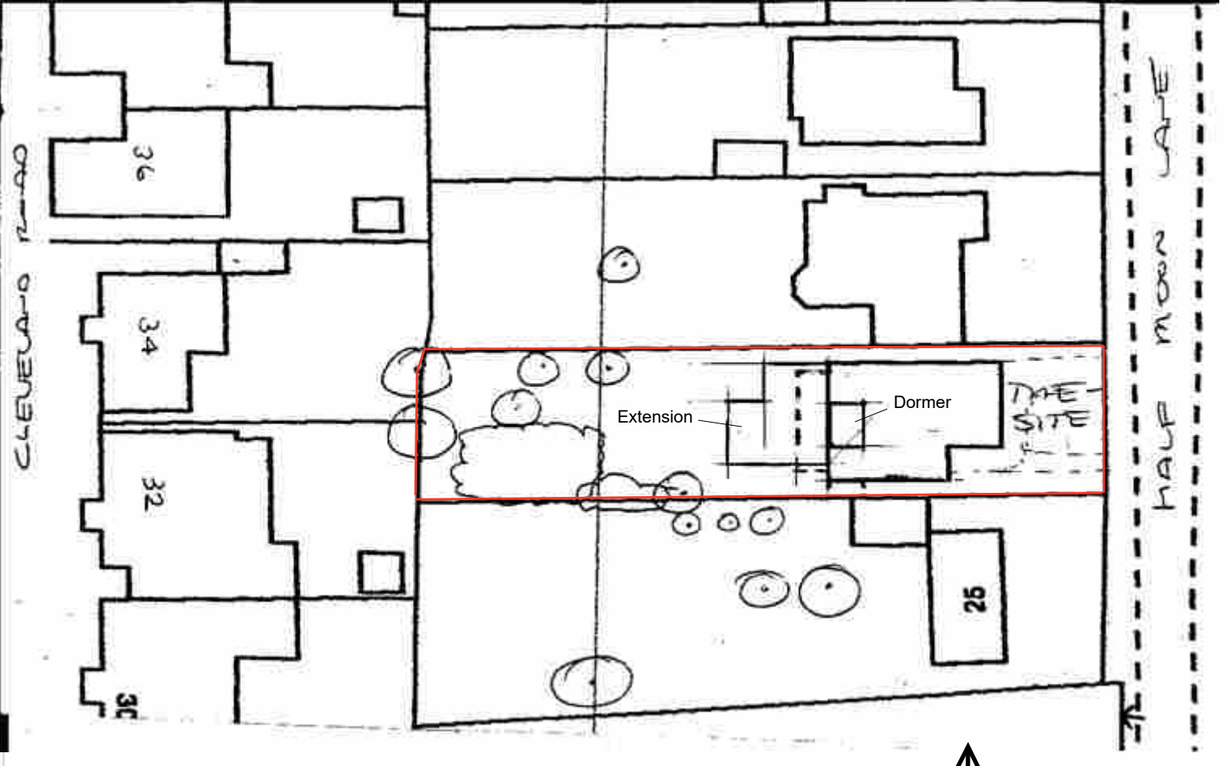

Block plan 1:500

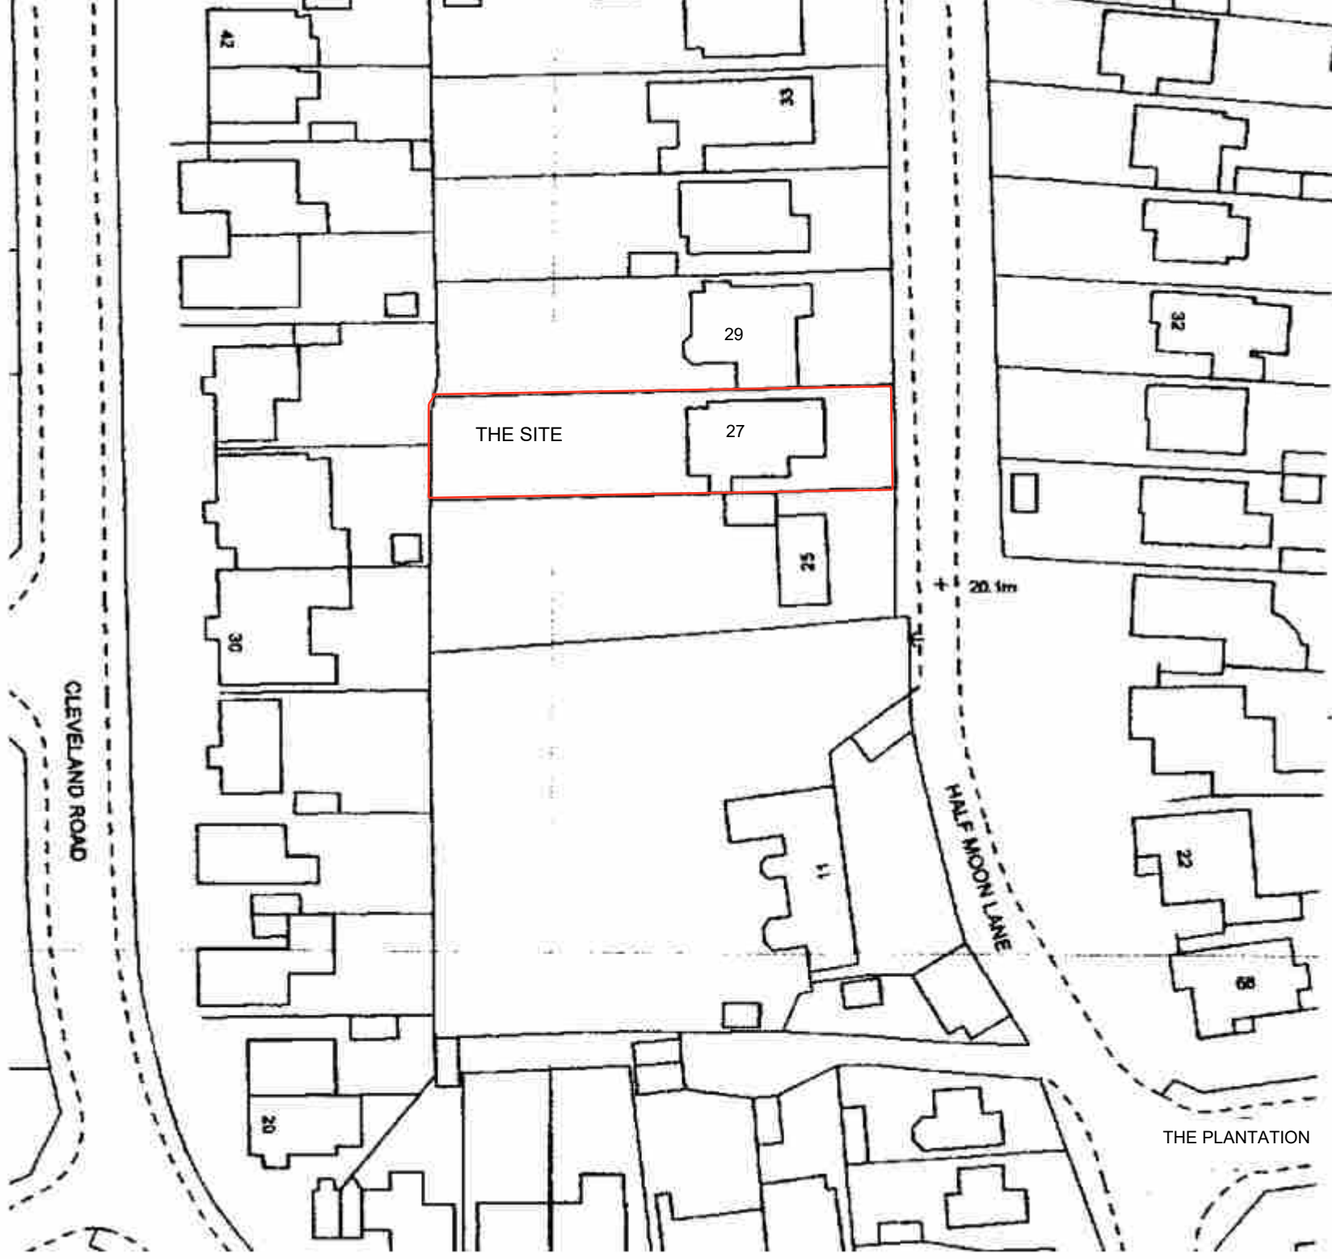

Site plan 1:1250

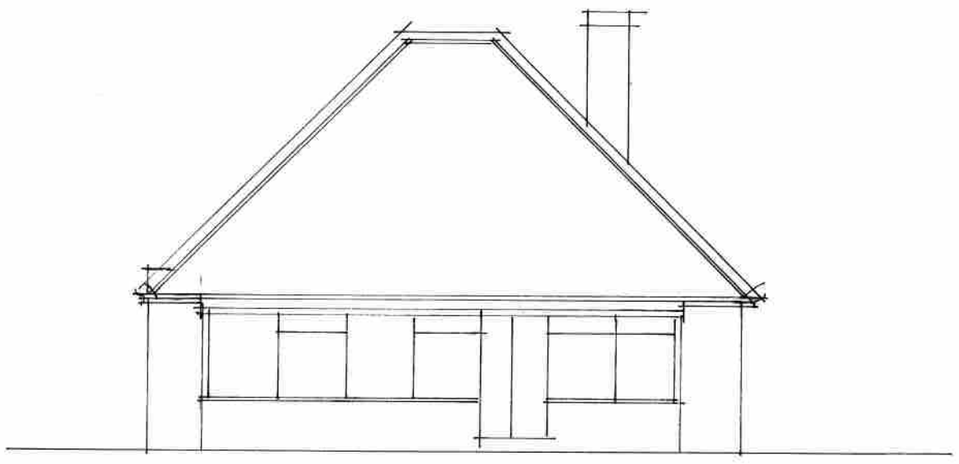

Existing West 1:100

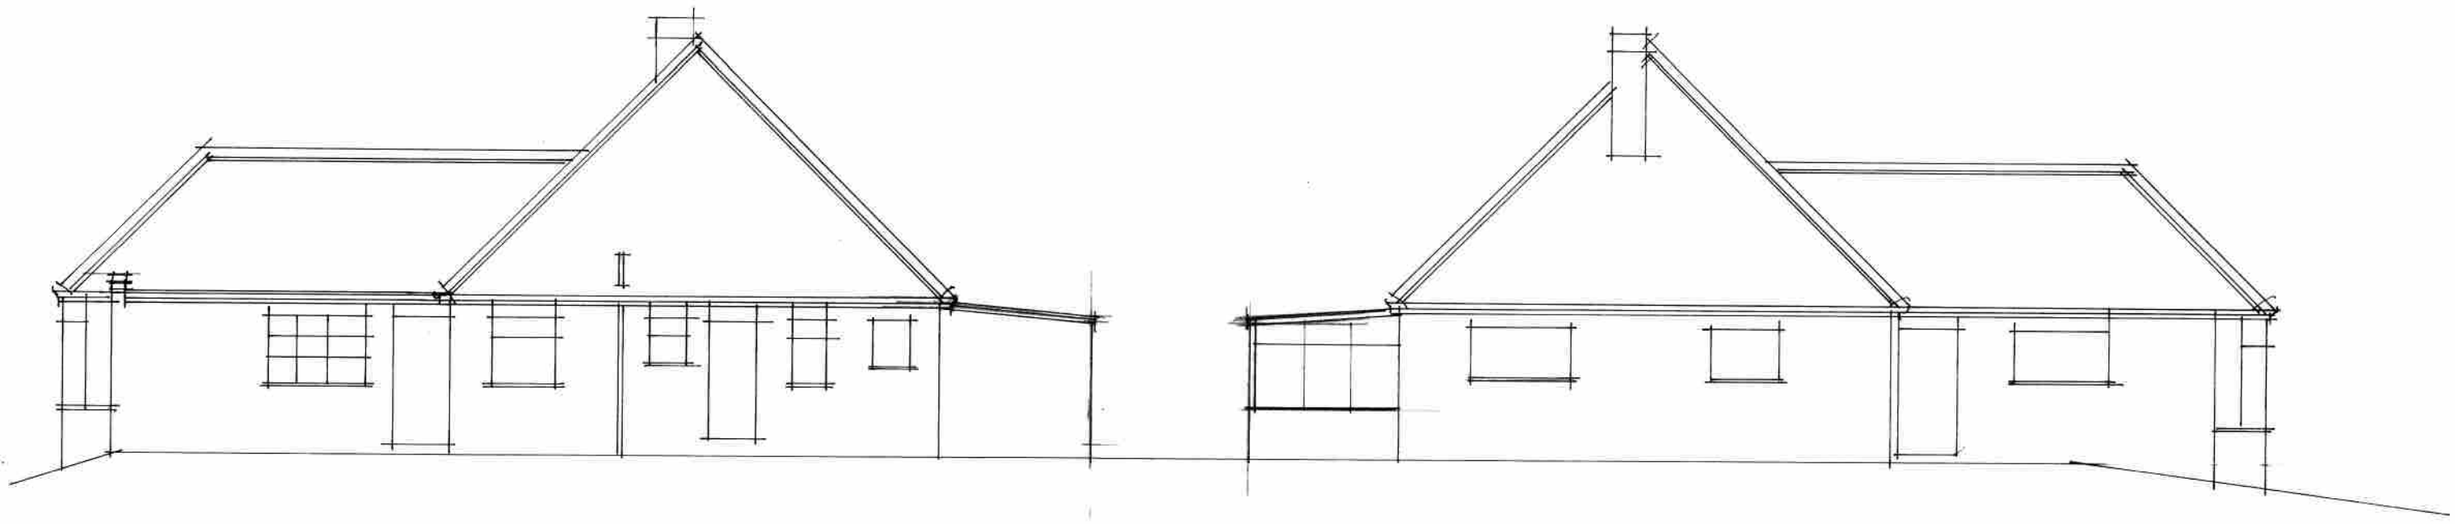

North

South

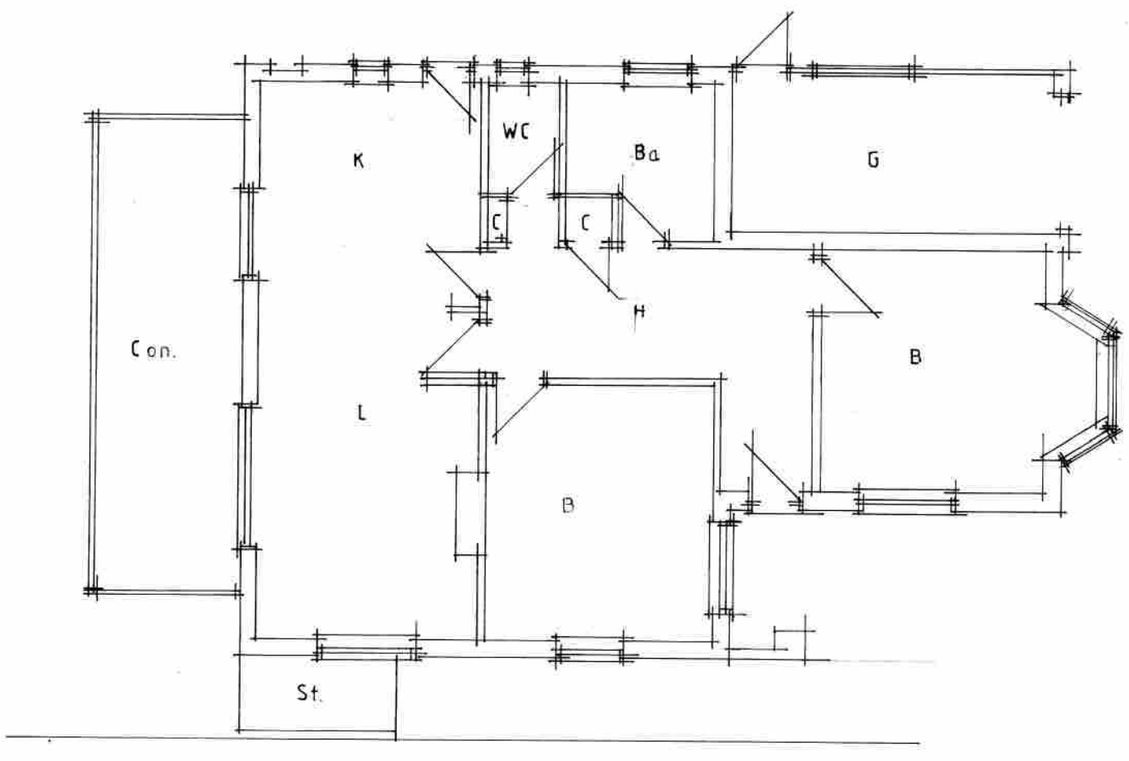

Existing plan 1:100

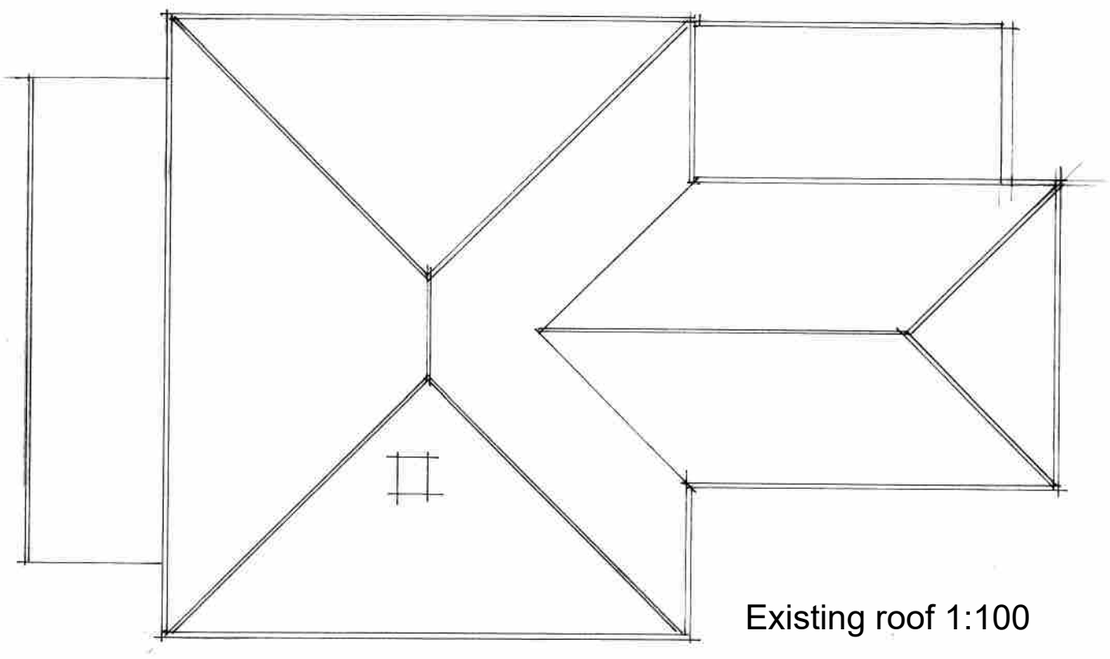

Existing roof 1:100

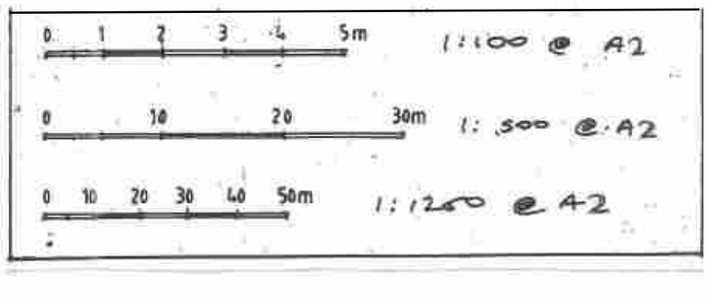

AJ SALTER & SON
Architectural Technicians
and Surveyors
50 WINDSOR ROAD, WORTHING,
WEST SUSSEX, BN11 2LY
Tel/Fax: (01903 209496)
E-mail: ajsalterandson@hotmail.com

C			
B			
A			
Client	C. Blake Esq		
Address	27 Half Moon Lane : Worthing		
Drawing	ADDITIONAL DETAILS		No. 2524:2
Scale 1:100 1:500 1:1250	Drawn IS		Date JULY 24