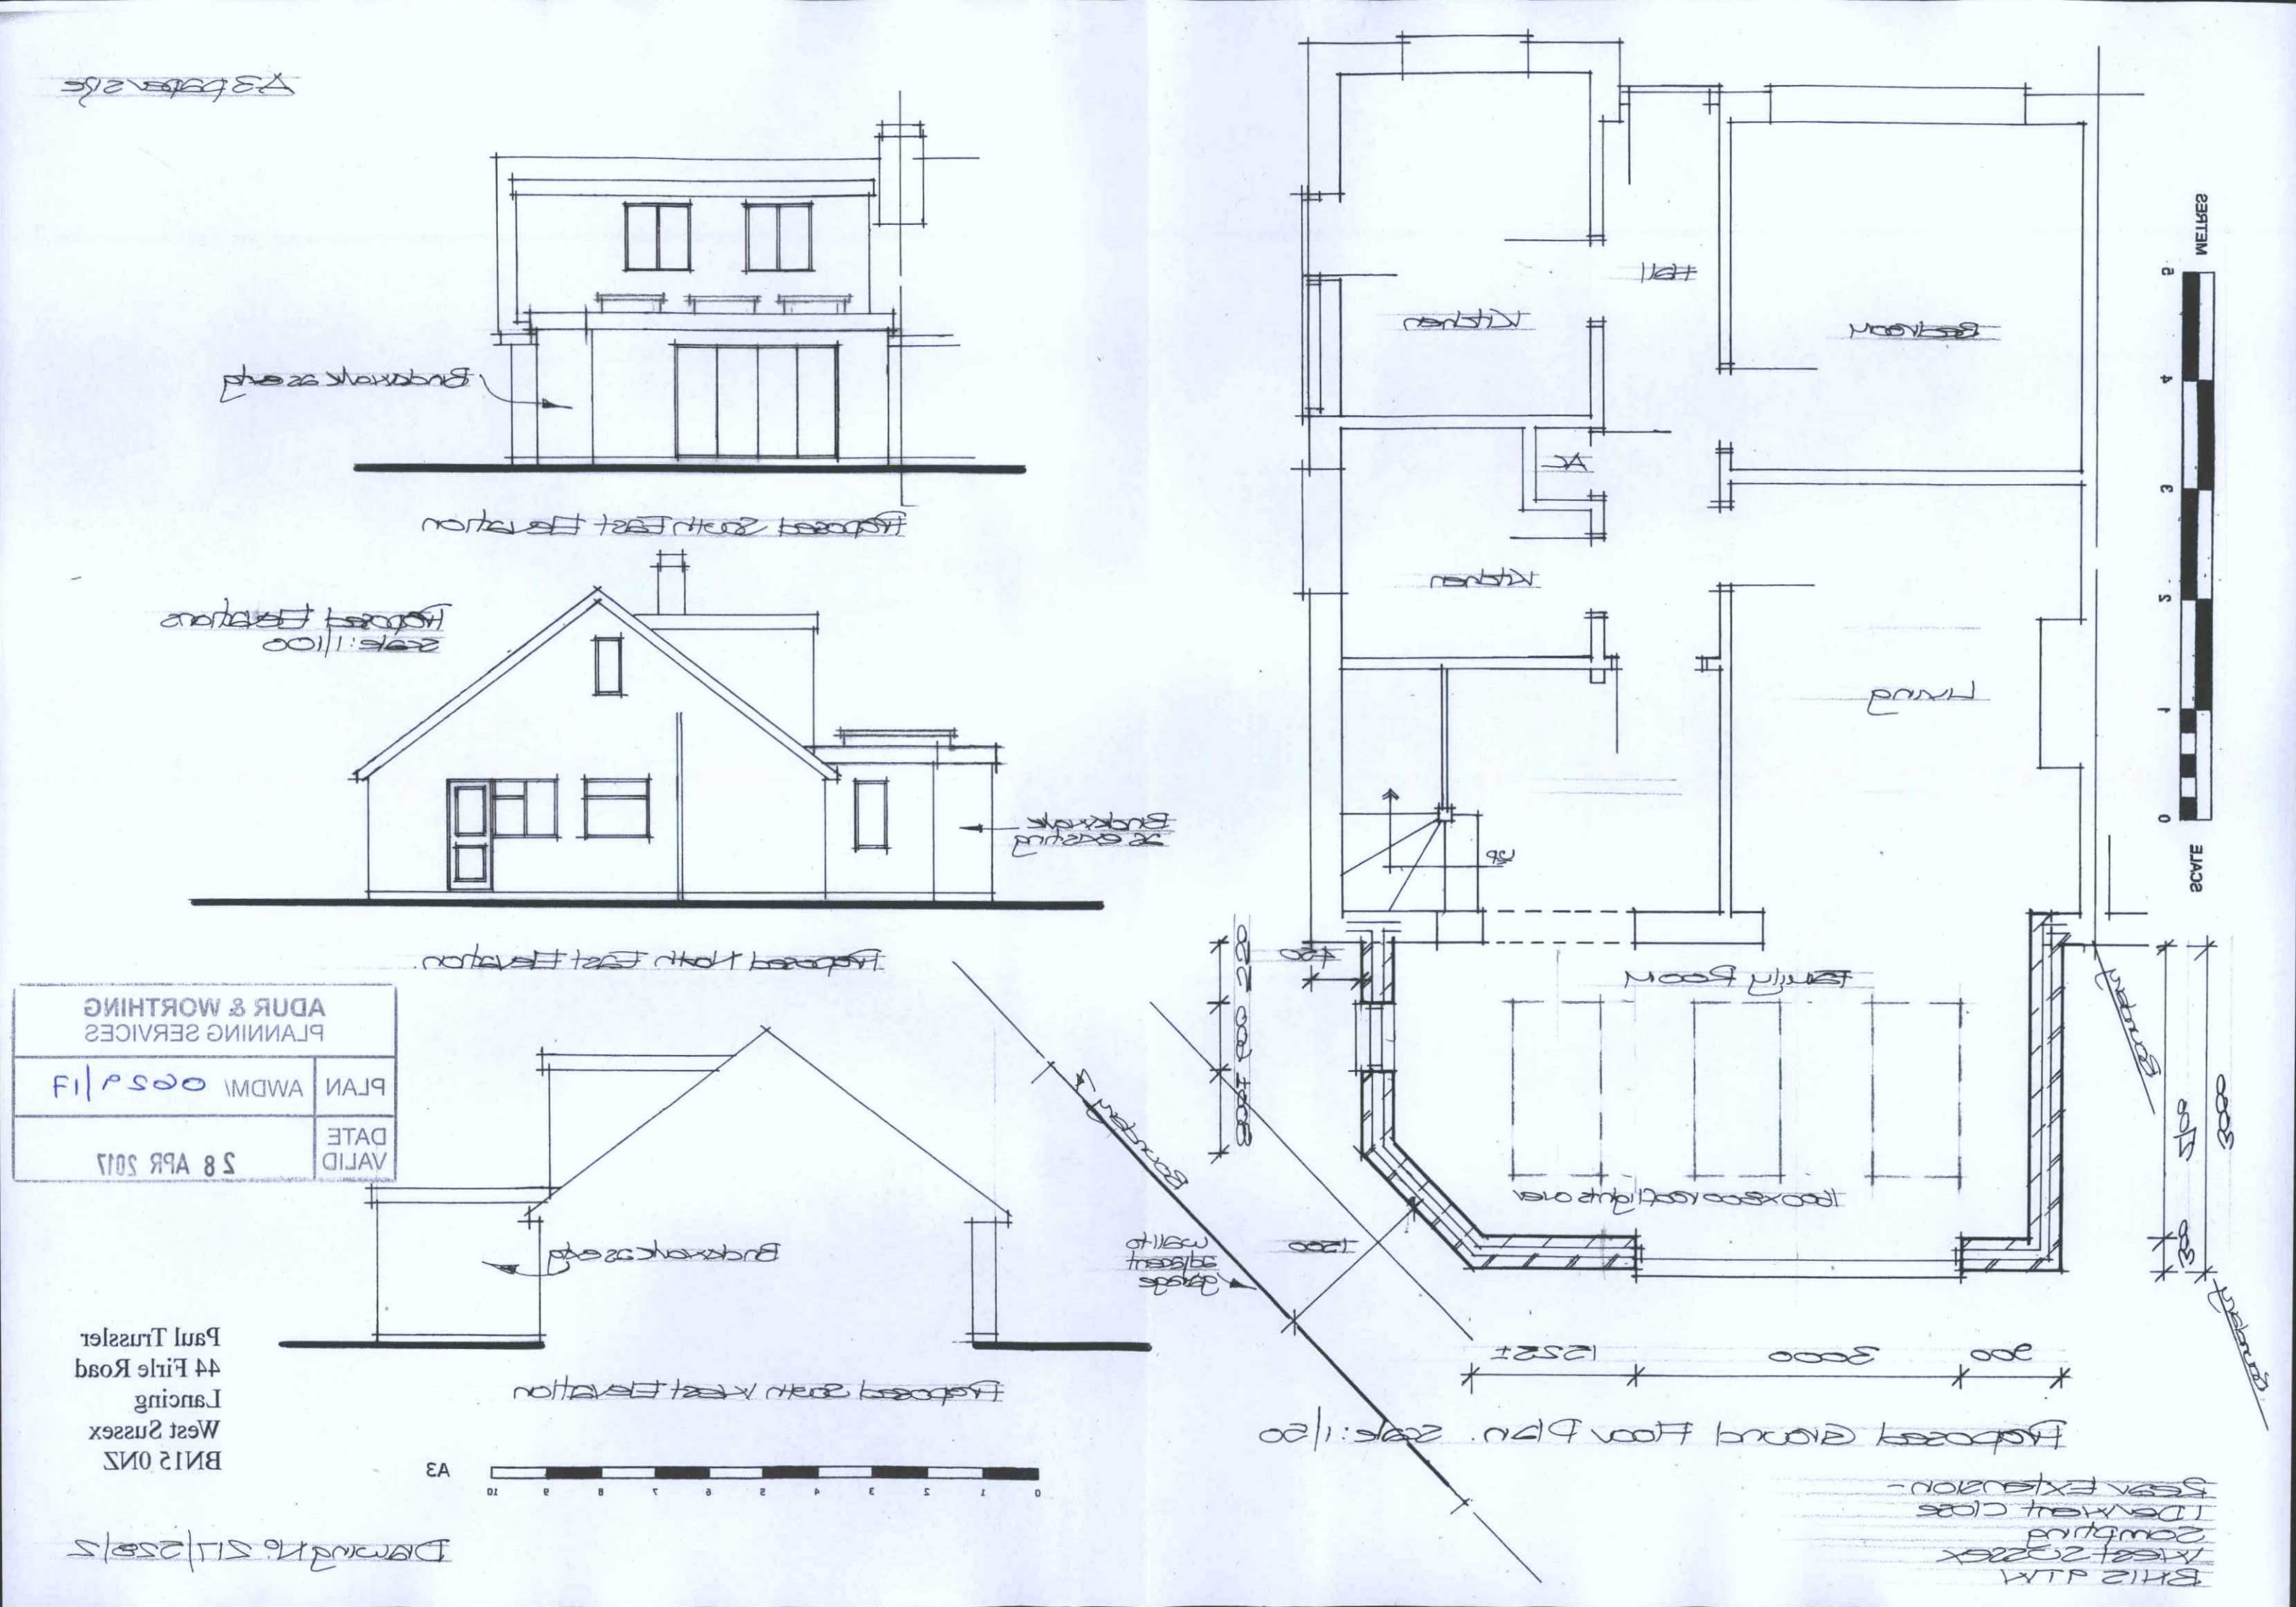

ADUR & WORTHING PLANNING SERVICES	
PLAN	AWDM/ 0629/17
DATE VALID	28 APR 2017

Paul Trussler
44 Firle Road
Lancing
West Sussex
BN15 0NZ