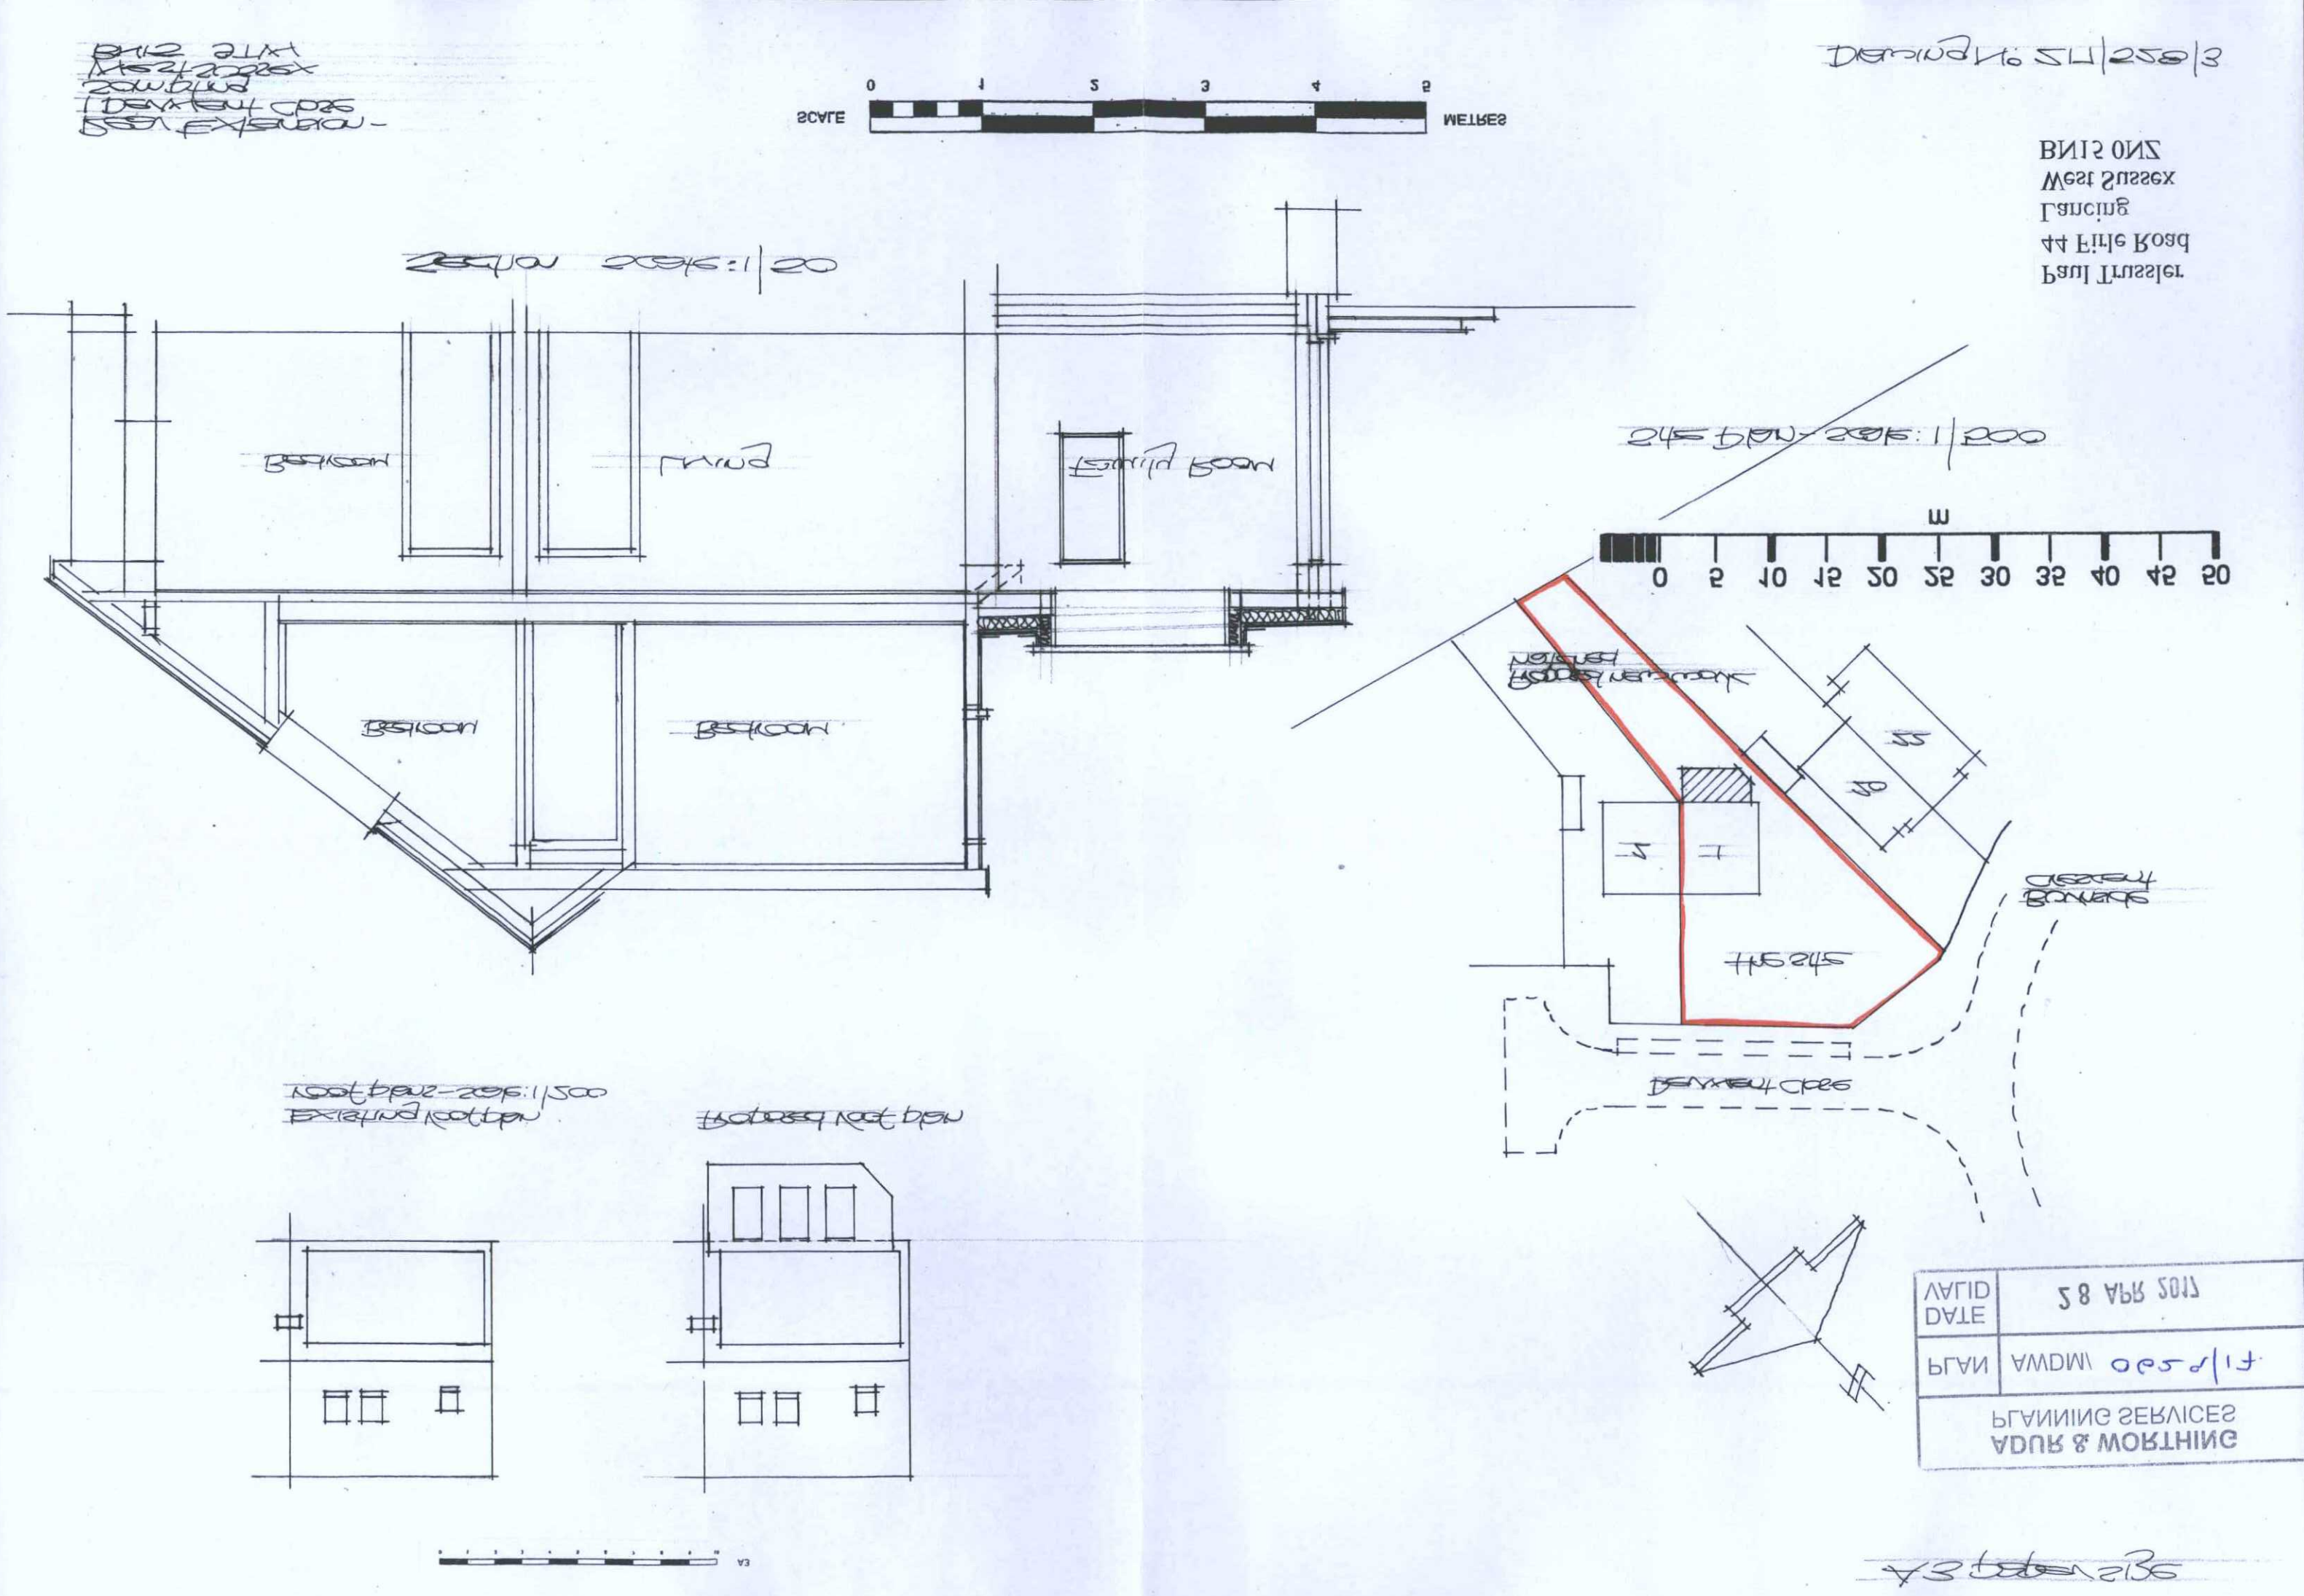

Paul Trussler
44 Firle Road
Lancing
West Sussex
BN15 0NZ
Drawing No. 2U/258/3
SCALE
METRES
Section scale: 1/20
Bedroom
Bedroom
Bedroom
Living
Family Room
Site plan - scale: 1/200
Existing Roof plan
Proposed Roof plan
Crescent Boulevard
Crescent Close
PLANNING SERVICES
ADUR & WORTHING
PLAN
DATE
VALID