



Notes:
All Levels are related to TBM value: 20.00m
Situated on Ground Level as shown on Existing Elevation 1.

North Point is indicative only.


North Point is indicative only.

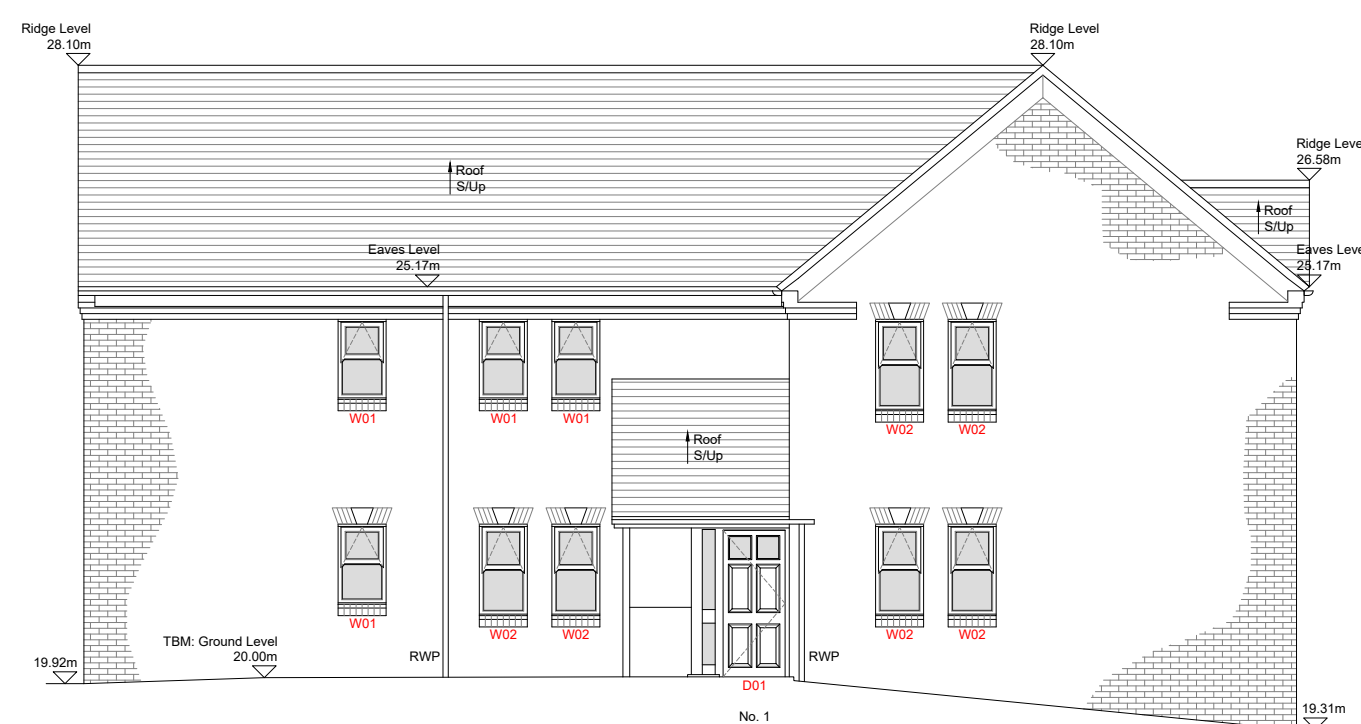


Existing Elevation 1 (Rivoli Court Nos. 1-4)

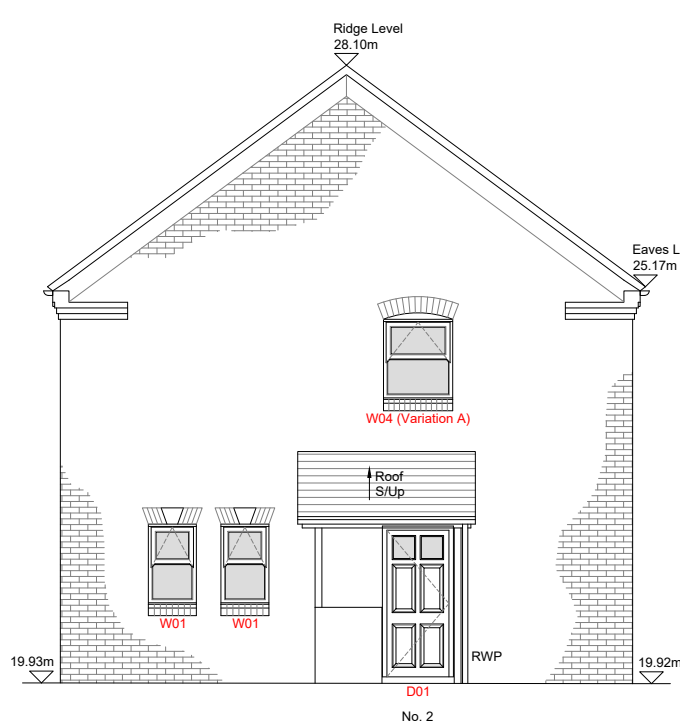

Existing Elevation 2 (Rivoli Court Nos. 1-4)

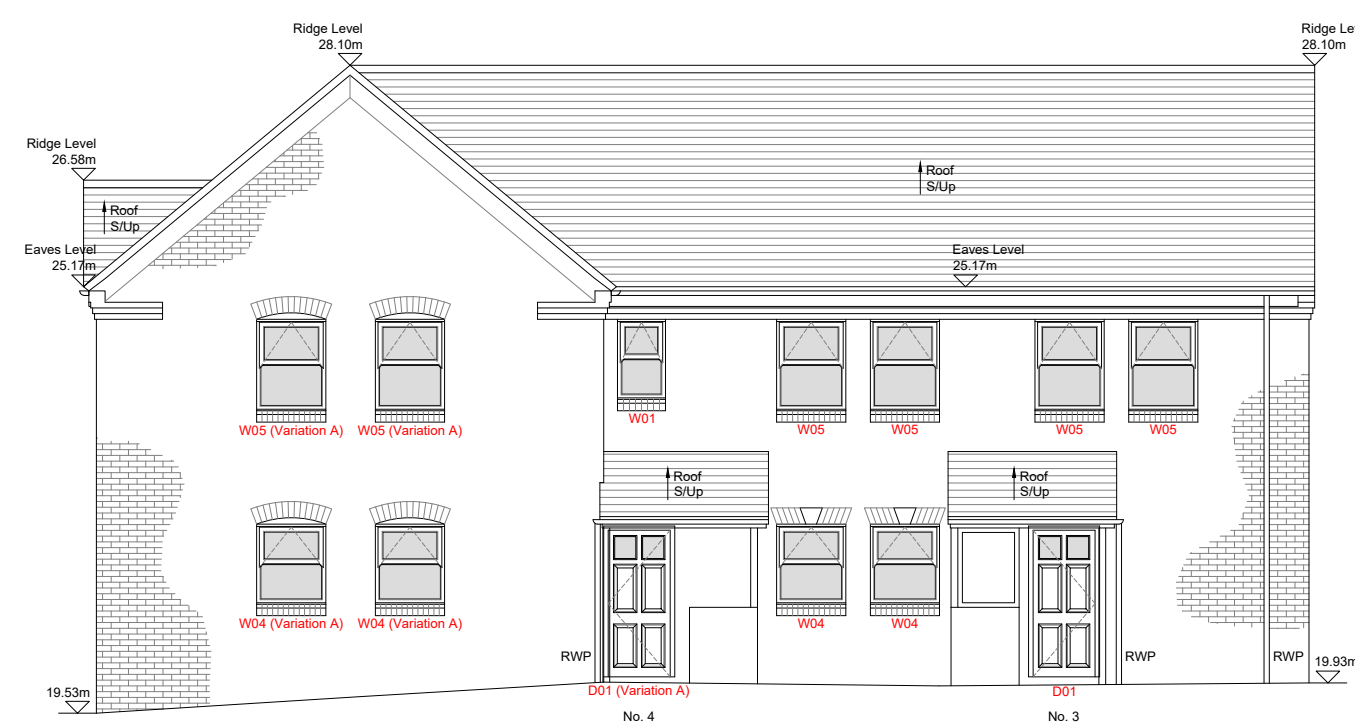

Existing Elevation 3 (Rivoli Court Nos. 1-4)

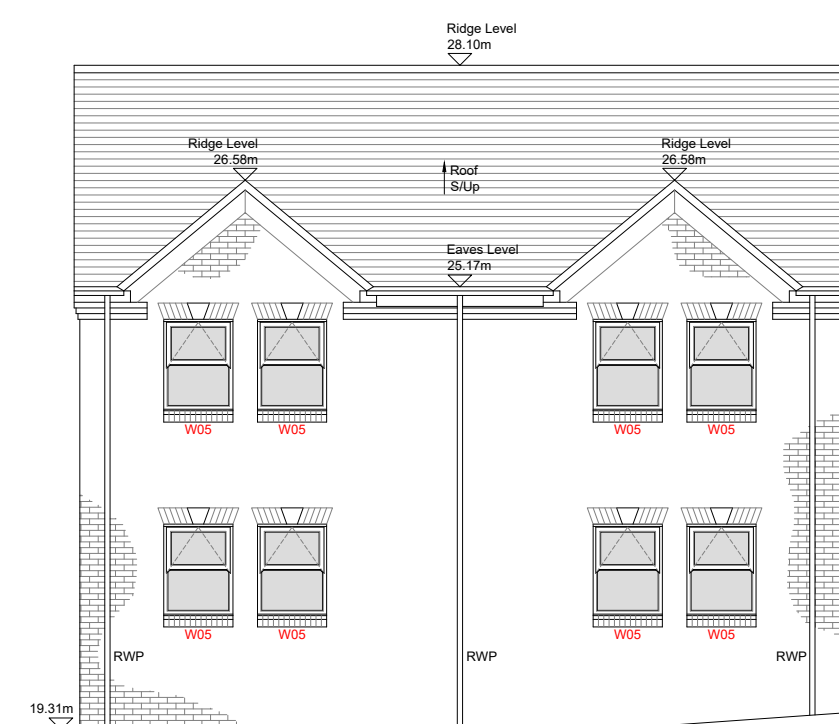


Existing Elevation 4 (Rivoli Court Nos. 1-4)

Datum: 15.00m

Datum: 15.00m

Datum: 15.00m


Datum: 15.00m

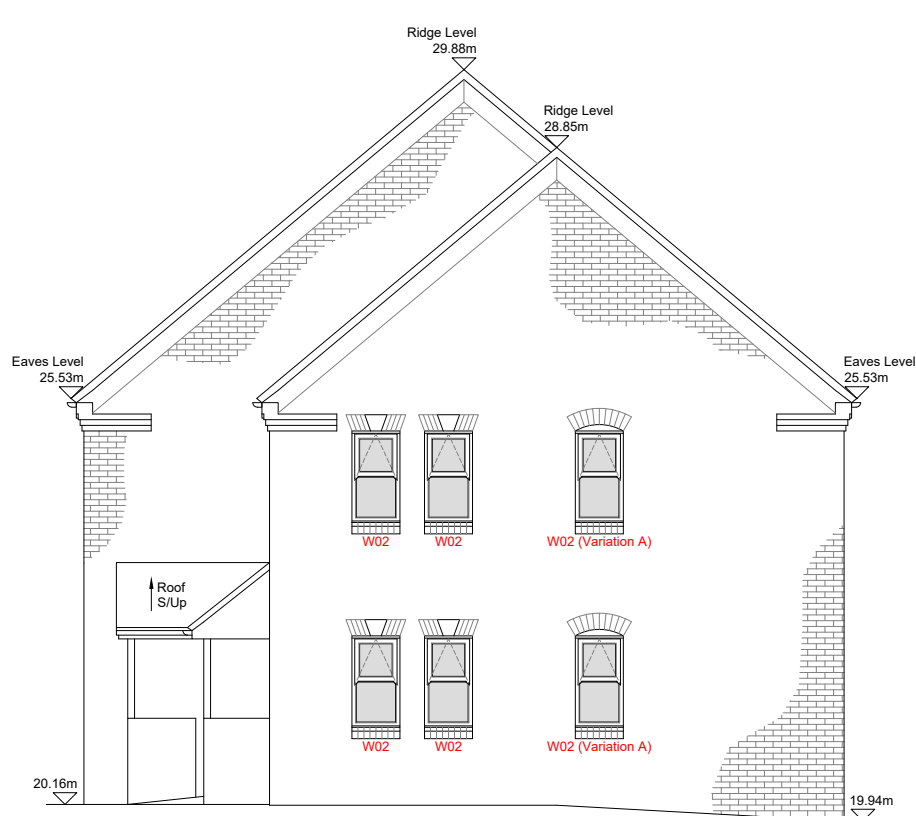

Existing Elevation 5 (Rivoli Court Nos. 5-8)



Existing Elevation 6 (Rivoli Court Nos. 5-8)

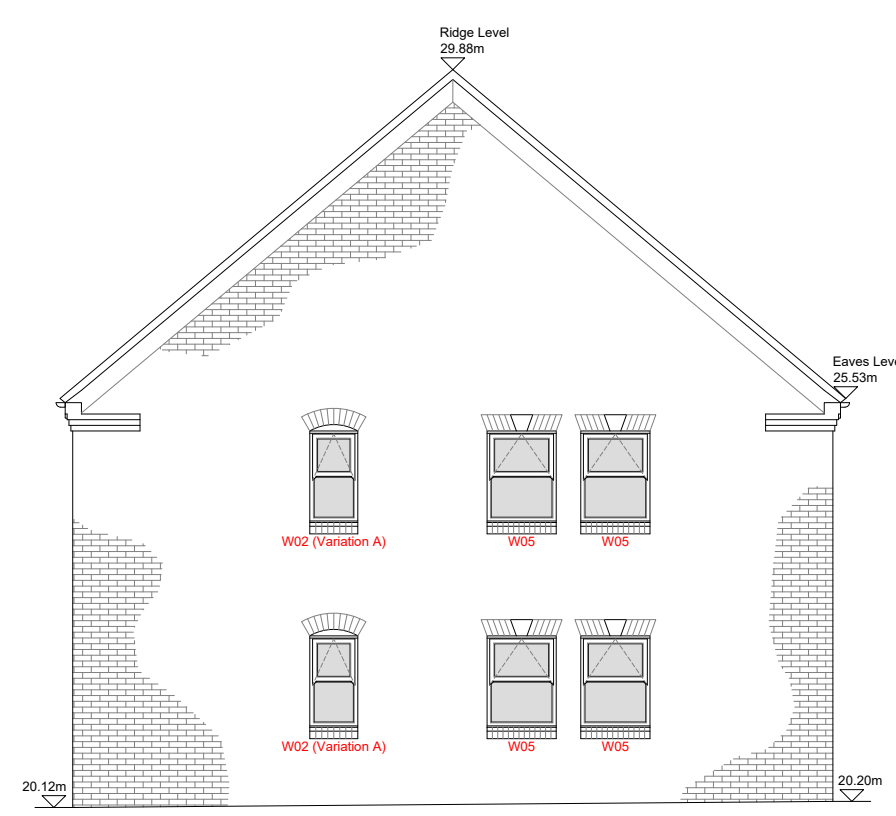

Existing Elevation 7 (Rivoli Court Nos. 5-8)




Existing Elevation 8 (Rivoli Court Nos. 5-8)

Datum: 15.00m

Datum: 15.00m

Datum: 15.00m

Datum: 15.00m


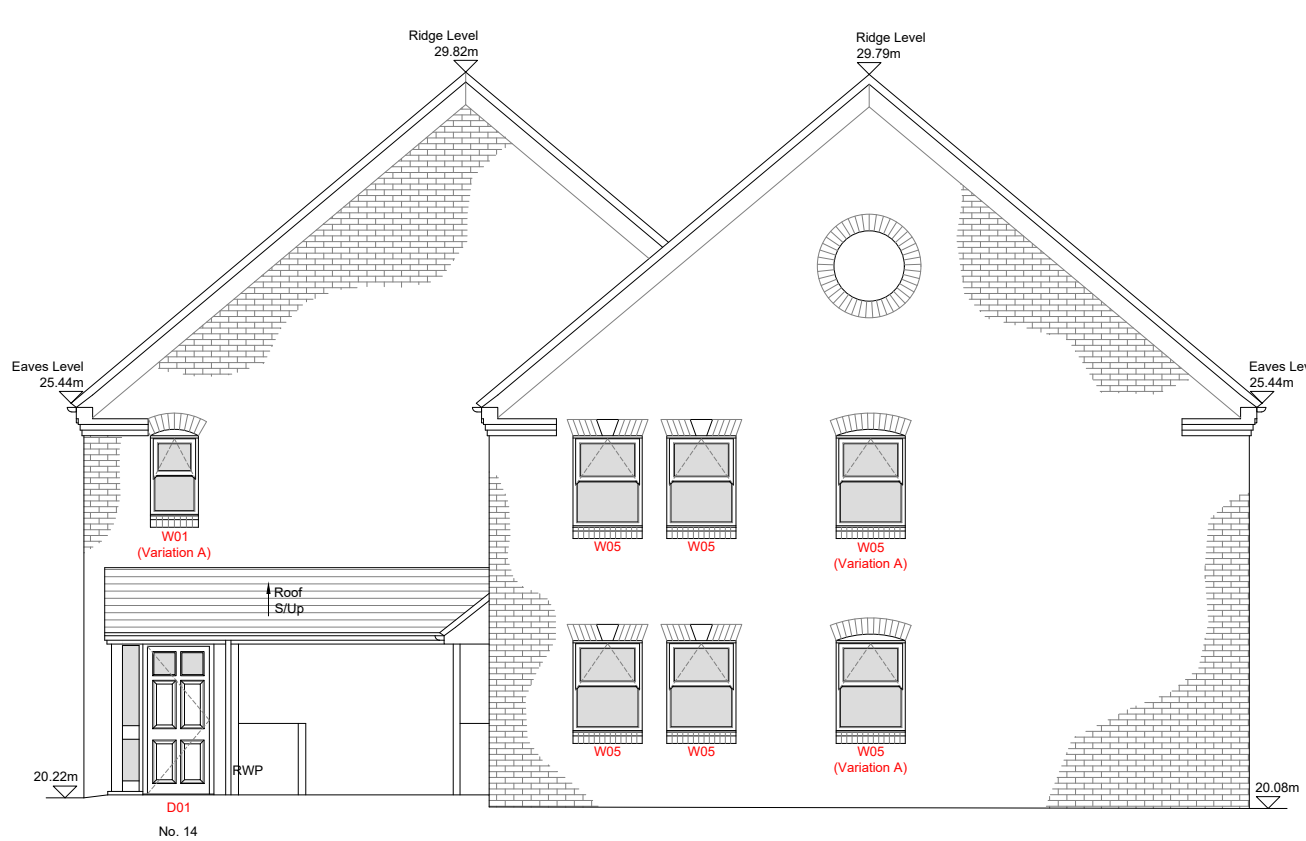


Existing Elevation 9 (Rivoli Court Nos. 9-14)



Existing Elevation 10 (Rivoli Court Nos. 9-14)

Datum: 15.00m

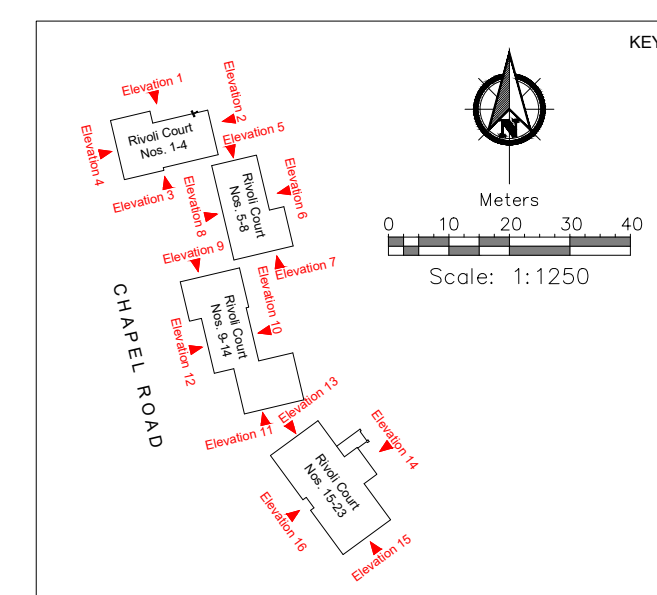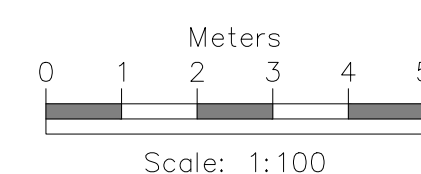

Rev.	Date

Do not scale from this drawing. Dimensions to be verified on site by contractor prior to commencement of work.

This drawing is the copyright of the practice and may not be reproduced in part or in whole without the prior written consent of the practice.

© 2022 Faithorn Farrell Timms LLP



Faithorn Farrell Timms
10 Hunns Mere Way
Woodingdean Business Park
Brighton
BN2 6AH
T 01273 305027

Client

Project	Rivoli Court Chapel Road Worthing BN11 1BU
---------	--

Drawing Title
Existing Elevations 1 to 10

Date July 2025	Scale 1:100 @ A1
Drawn By CP	Checked By IR
Project No. PR-10941	Drawing No. Rev. PR-10941-02