



TIMBER WINDOW SECTION 1:5 scale

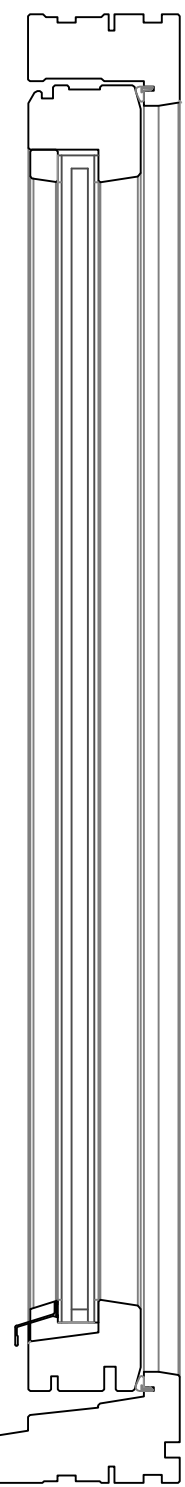

Roof conversion:
Section 1:20 showing insulation between rafters so as to not disturb exterior finishes
No rooflights proposed to front street scene to preserve the character of the building

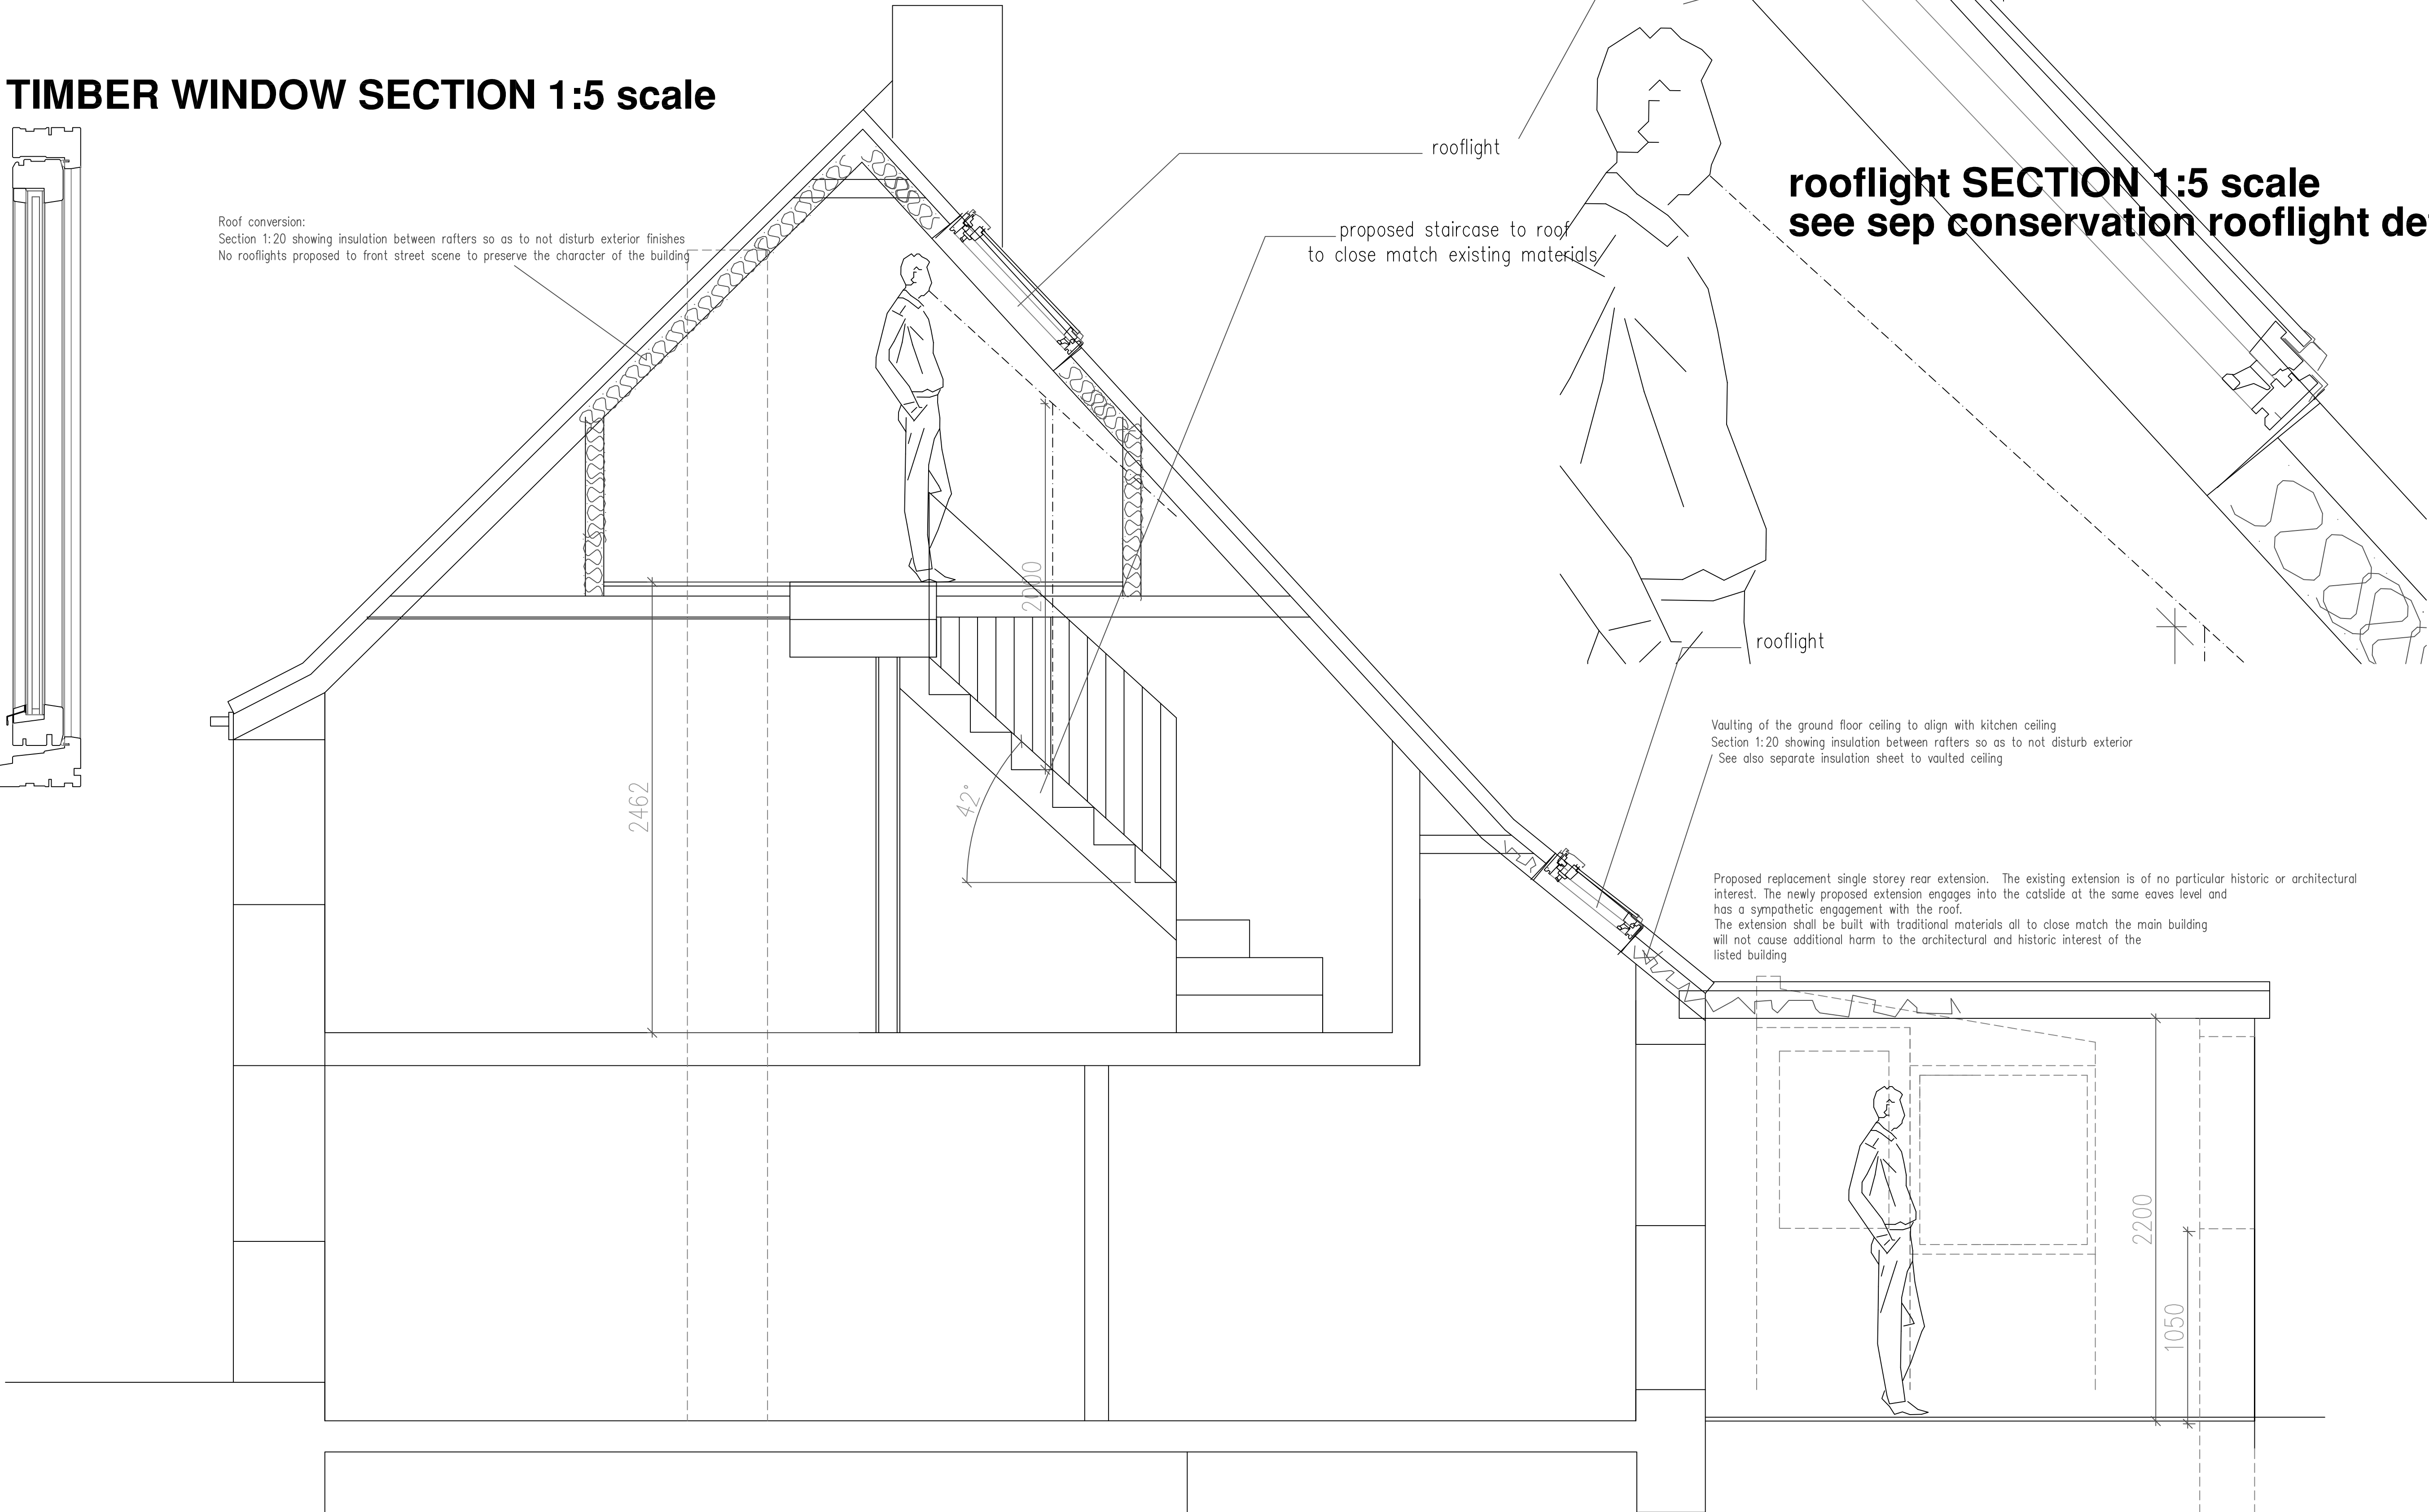

rooflight SECTION 1:5 scale
see sep conservation rooflight details sheet

DO NOT SCALE FROM THIS DRAWING EXCEPT FOR PLANNING
AS PHOTOCOPIES WILL BE SUBJECT TO DISTORTION
DRAWINGS TO BE READ IN CONJUNCTION WITH ALL OTHER
ARCHITECT'S & STRUCTURAL ENGINEER'S CONTRACT
DRAWINGS & SPECIFICATIONS.
ANY DISCREPANCIES MUST BE BROUGHT TO THE
ATTENTION OF THE ARCHITECT IMMEDIATELY.
THE CONTRACTOR MUST VERIFY ALL DIMENSIONS BY SITE
MEASUREMENT BEFORE ORDERING MATERIALS OR
MANUFACTURING COMPONENTS.
SUBSTITUTE MATERIALS & PRODUCTS TO THOSE
NAMED WILL BE ACCEPTABLE IF PROVEN TO BE OF EQUAL
OR HIGHER PERFORMANCE AND NOT IN CONFLICT
WITH OTHER ELEMENTS.


Project:

Proposed Replacement Extension
Conversion Of Roofspace
& Alterations At:
14 West Street
Shoreham By Sea
West Sussex
BN43 5WG

Drawing title:

Rooflight section

Client:
Jeff Gorbek

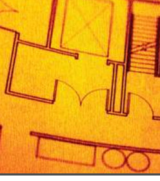© Copyright of:
 Architectural & Planning Services
7 Erringham Road
Shoreham By Sea
West Sussex
BN43 5NQ
BJW 01273 441009
07856899101
e-mail: bcrnw@bjwarchitectural.co.uk
website: bjwarchitectural.co.uk

Scale: 1: 20 1: 5 Paper size A1

Date: 17.3.2026 Drawn: BJW

Drg. No. 03 Rev'n B

Note: All dimensions to be checked on site.

SECTION 1:20

