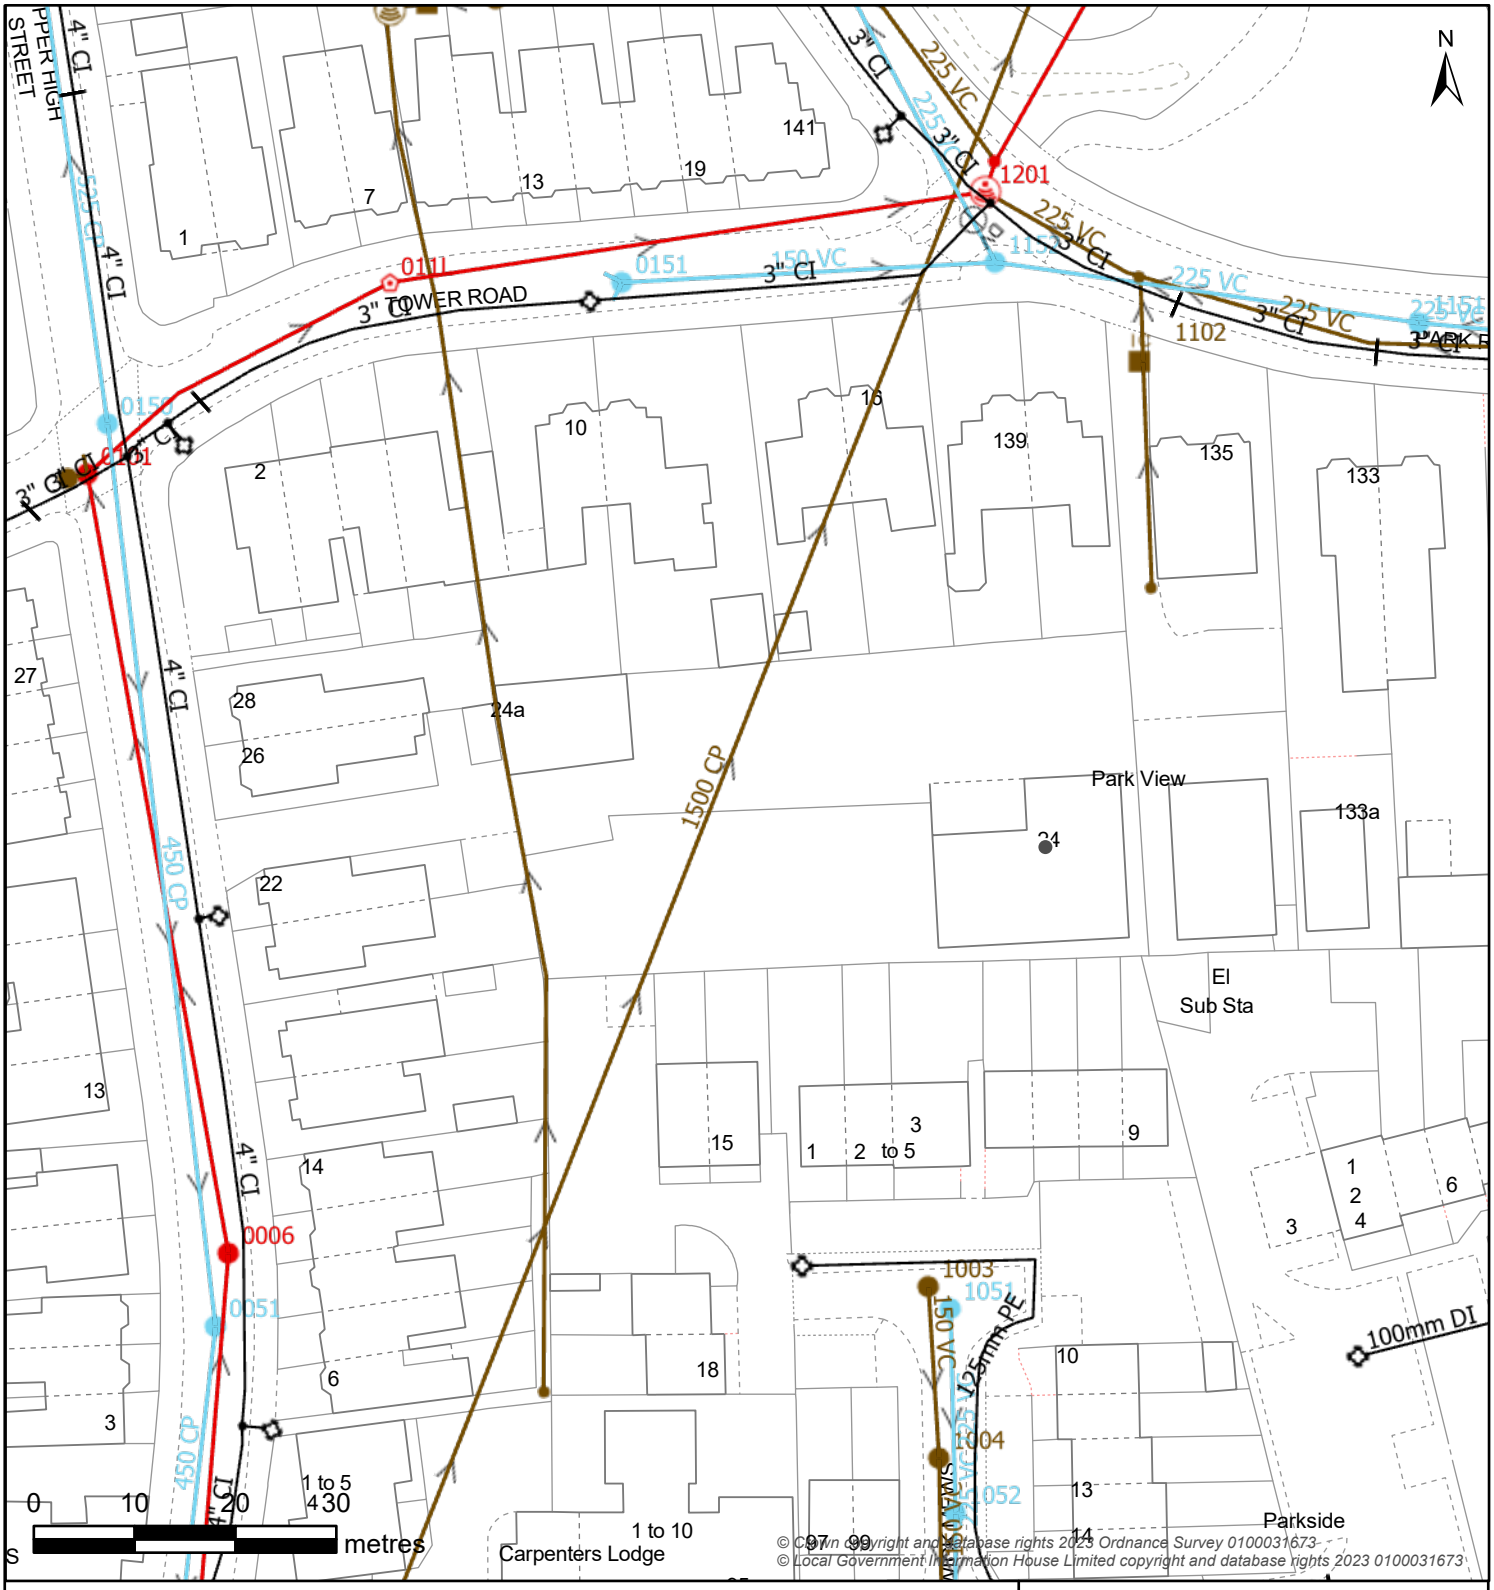


| Controllable Valve | | | Flow Control | | | Inlet-Outfall | |
|---|---|---|---|---|---|---|---|
| Damboards | Penstock | Valve | Anti Flood Device | Pumped Anti Flood Device | Reflux Valve | Inlet | Outfall |

| Manhole | | | | | | | | | |
|---|---|---|---|---|---|---|---|---|---|
| BIF Bifurcation | Cascade | CP Catchpit | Head Of Public Sewer | IC Interceptor Chamber | Manhole | S Soakaway | WO Washout |

| Outfall Headworks | Overflow Chamber | | Pipe Bridge | Pumping Station | |
|---|---|---|---|---|---|
| Outfall Headworks | CSO Combined Sewer Overflow | EMO Emergency Overflow | Pipe Bridge | Micro Pumping Station | Pumping Station |

| Sewer Level Monitor | Storage | | Treatment Works | Weir | Wastewater Site |
|---|---|---|---|---|---|
| Sewer Level Monitor | Storm Tank | Tidal Storage Tank | Treatment Works | Weir | Wastewater Site |

| Wastewater Pipe | | Wastewater Use | Developer Services |
|---|---|---|---|
| Culverted Water Course | Syphon | Foul | Build Over Agreement |
| Drain | Tank Sewer | Combined | Section 104 |
| Outfall | Trunk Sewer | Sludge | **Wastewater Area** |
| Overflow | Vacuum Main | Treated Effluent | Catchment |
| Rising Main | Decommissioned Pipe | Surface Water | Sub-Catchment |
| Sewer | | Private | |

## Map Title: SW Print

Printed By: Sanjay.Boregowda

Date Printed: 19/03/2024

Map Scale: 750

*The positions of pipes on this plan are believed to be correct, but Southern Water Services Ltd accept no responsibility in the event of inaccuracy. The actual positions should be determined on-site*

WATER for LIFE from Southern Water