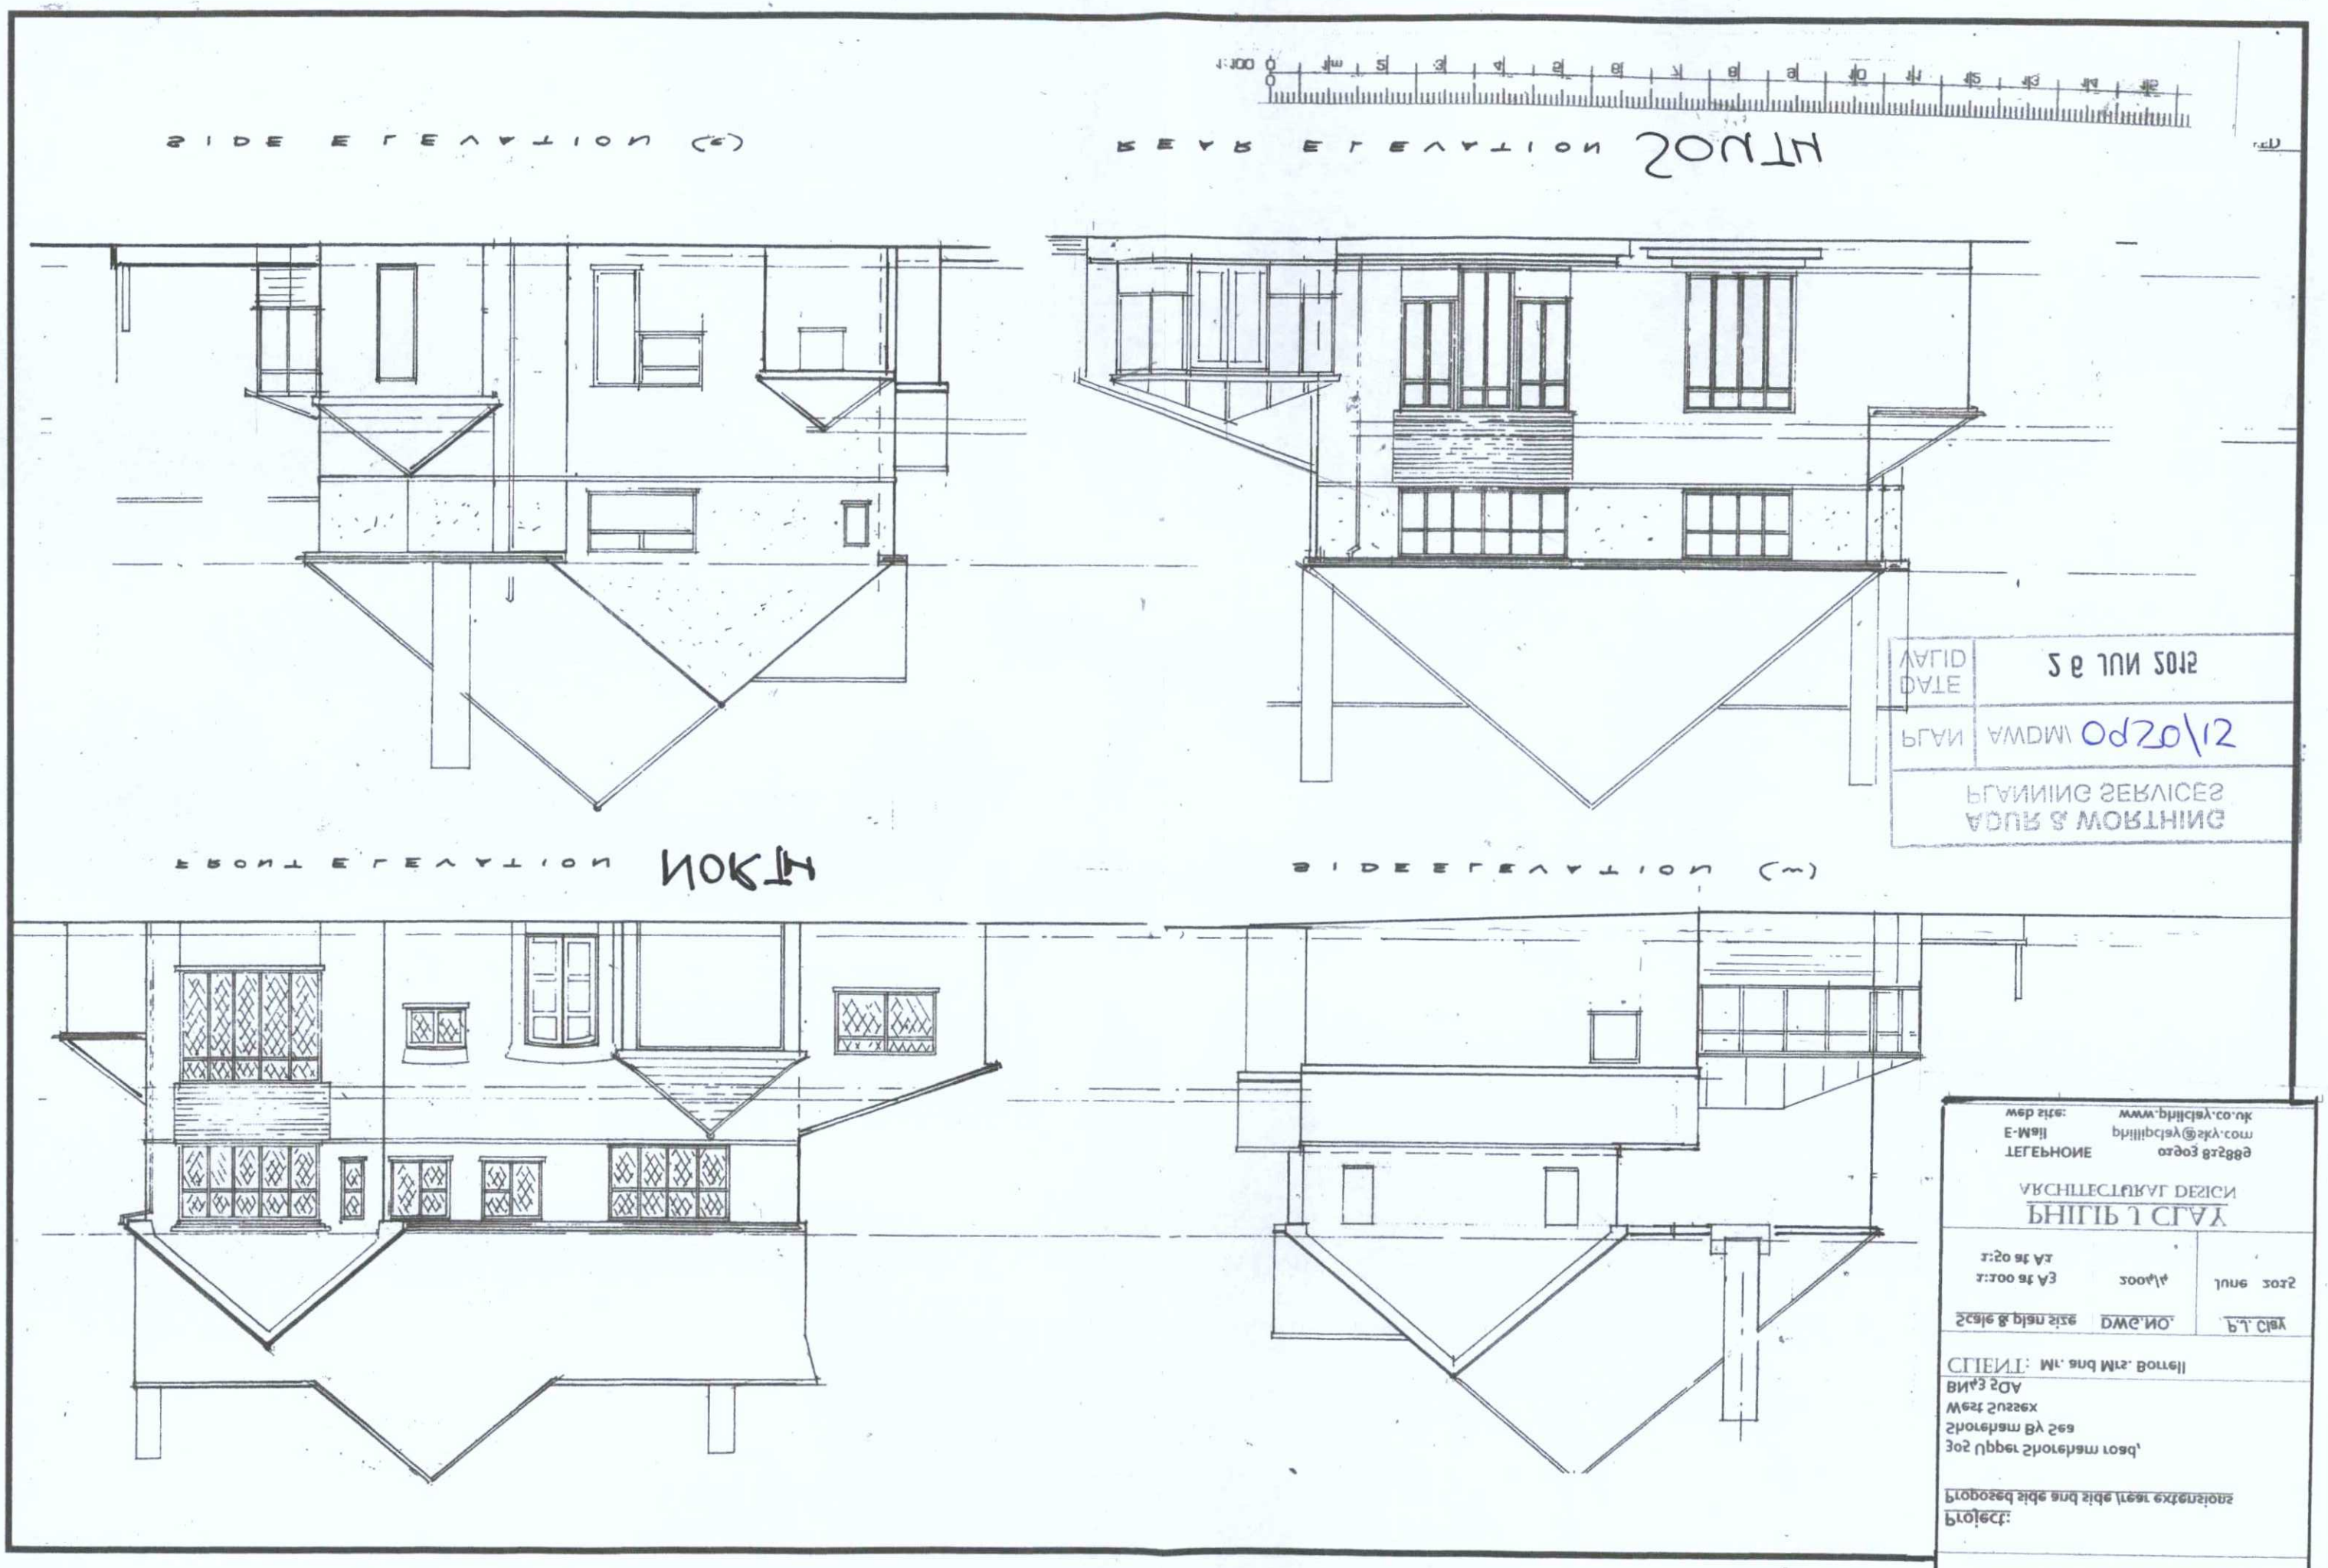
SIDE ELEVATION (E)
REAR ELEVATION SOUTH
FRONT ELEVATION NORTH
SIDE ELEVATION (W)
ADUR & WORTHING
PLANNING SERVICES
PLAN
AWDM/ 0020/12
DATE
VALID
26 JUN 2012
ELEVATIONS AS EXISTING
Project:
Proposed side and side rear extensions
305 Upper Shoreham road,
Shoreham By Sea
West Sussex
BN43 5DA
CLIENT: Mr. and Mrs. Borrell
Scale & plan size
DWG.NO.
P.L. Clay
1:100 at A3
2004/4
June 2012
PHILIP L CLAY
ARCHITECTURAL DESIGN
TELEPHONE
02903 825889
E-Mail
philliplay@sky.com
web site:
www.philclay.co.uk