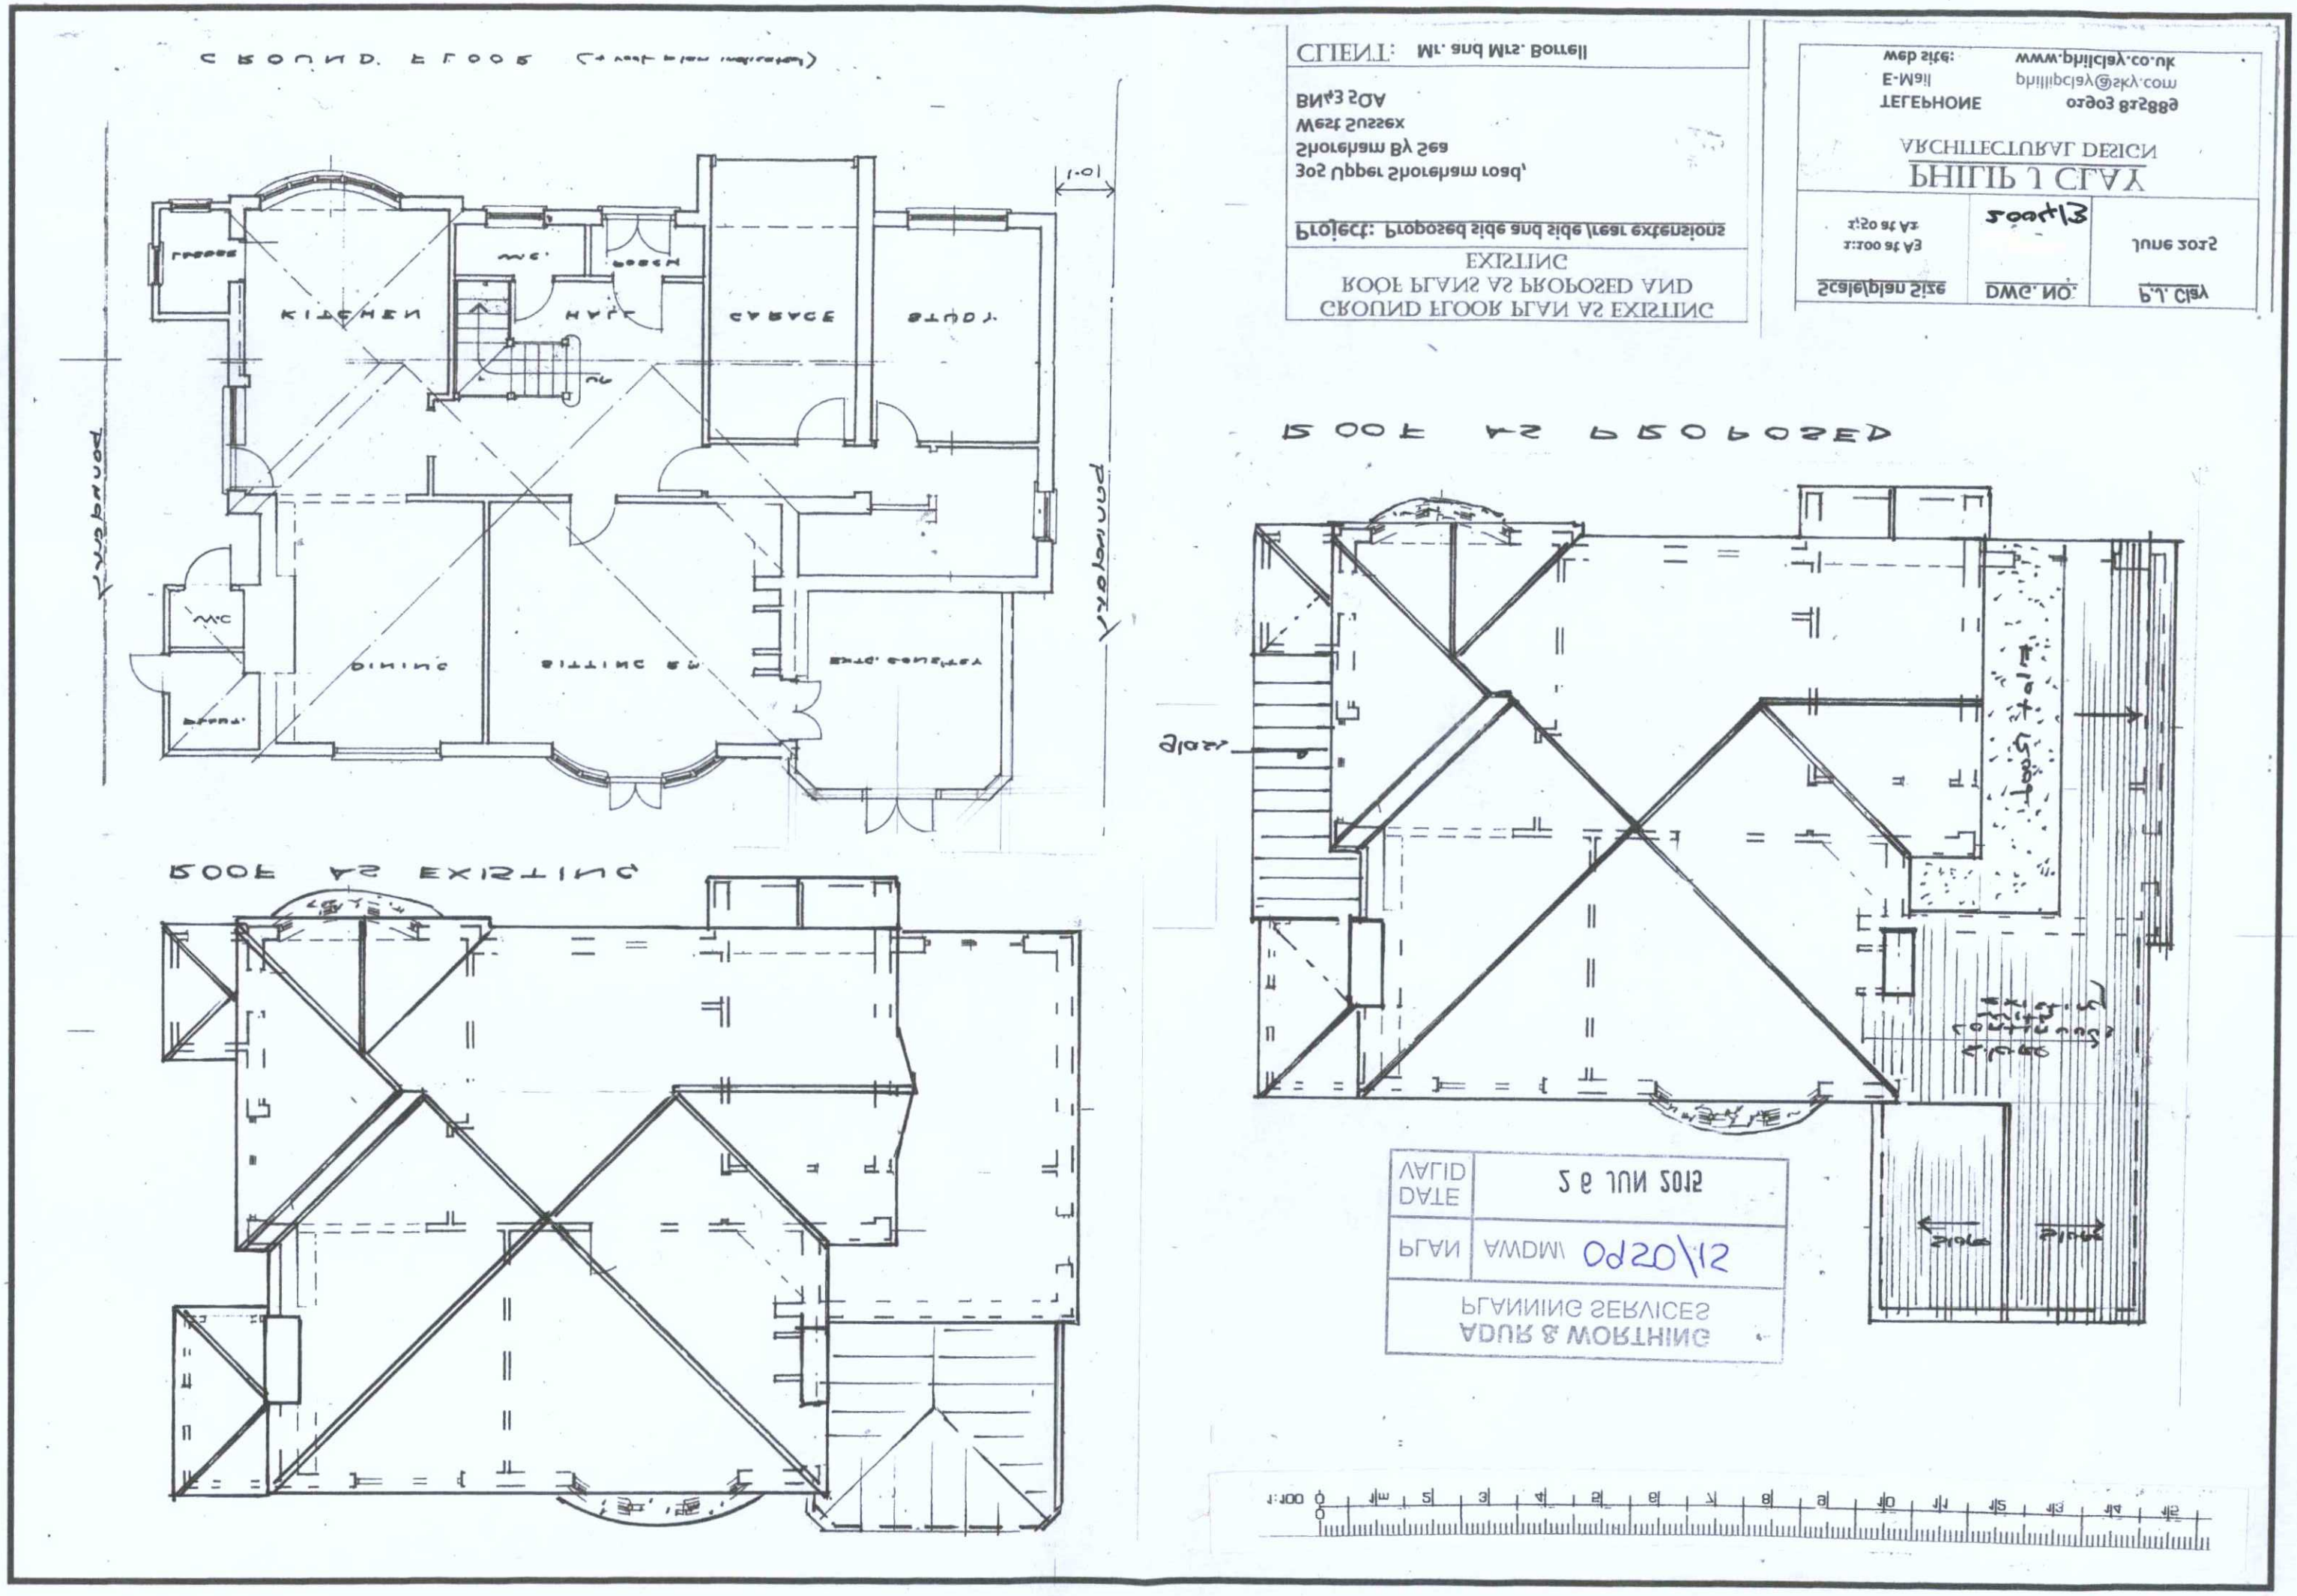
GROUND FLOOR PLAN AS EXISTING
ROOF PLANS AS PROPOSED AND EXISTING
Project: Proposed side and side/rear extensions
305 Upper Shoreham road,
Shoreham By Sea
West Sussex
BN43 5DA
CLIENT: Mr. and Mrs. Borrell
PHILIP L CLAY
ARCHITECTURAL DESIGN
TELEPHONE 01903 825889
E-Mail philipclay@sky.com
web site: www.philclay.co.uk
Scale/plan Size 1:100 at A3
DWG. NO. 2004/3
P.L. Clay June 2015
GROUND FLOOR PLAN AS EXISTING
ROOF PLANS AS PROPOSED AND EXISTING
KITCHEN
HALL
GARAGE
STUDY
DINING
SITTING RM
EXTS. CONSTRUCTION
PROPOSED
ROOF AS EXISTING
ROOF AS PROPOSED
PLANNING SERVICES
ADUR & WORTHING
PLAN
AWDM/ 0020/12
DATE
VALID
2 6 JUN 2012