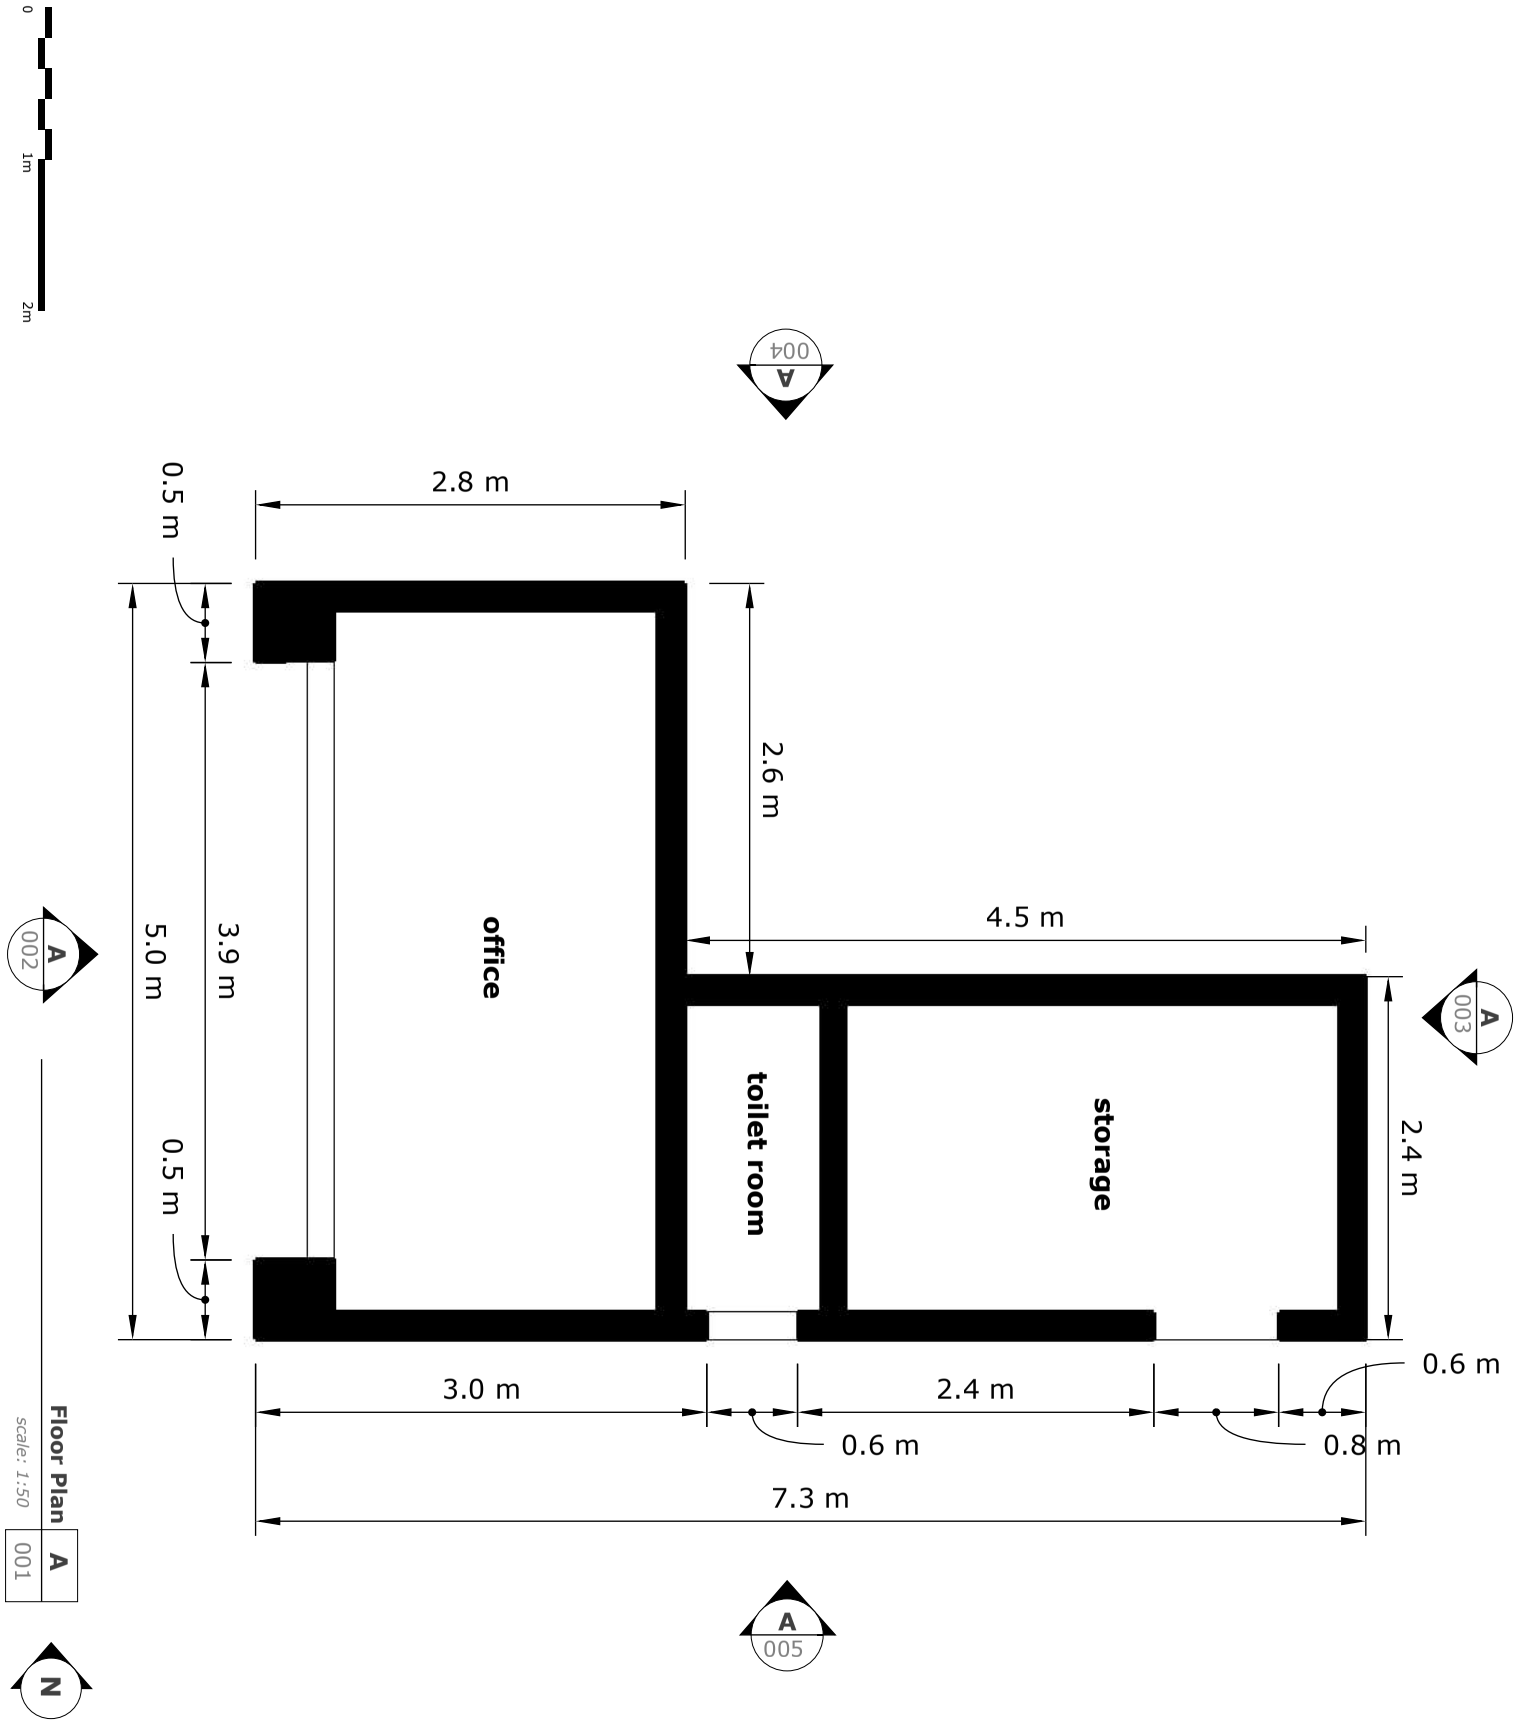



Kyle Rawles and Victoria Holman Garden Room
43 Annweir Avenue, Lancing, West Sussex, BN15 9NF

September 11, 2020