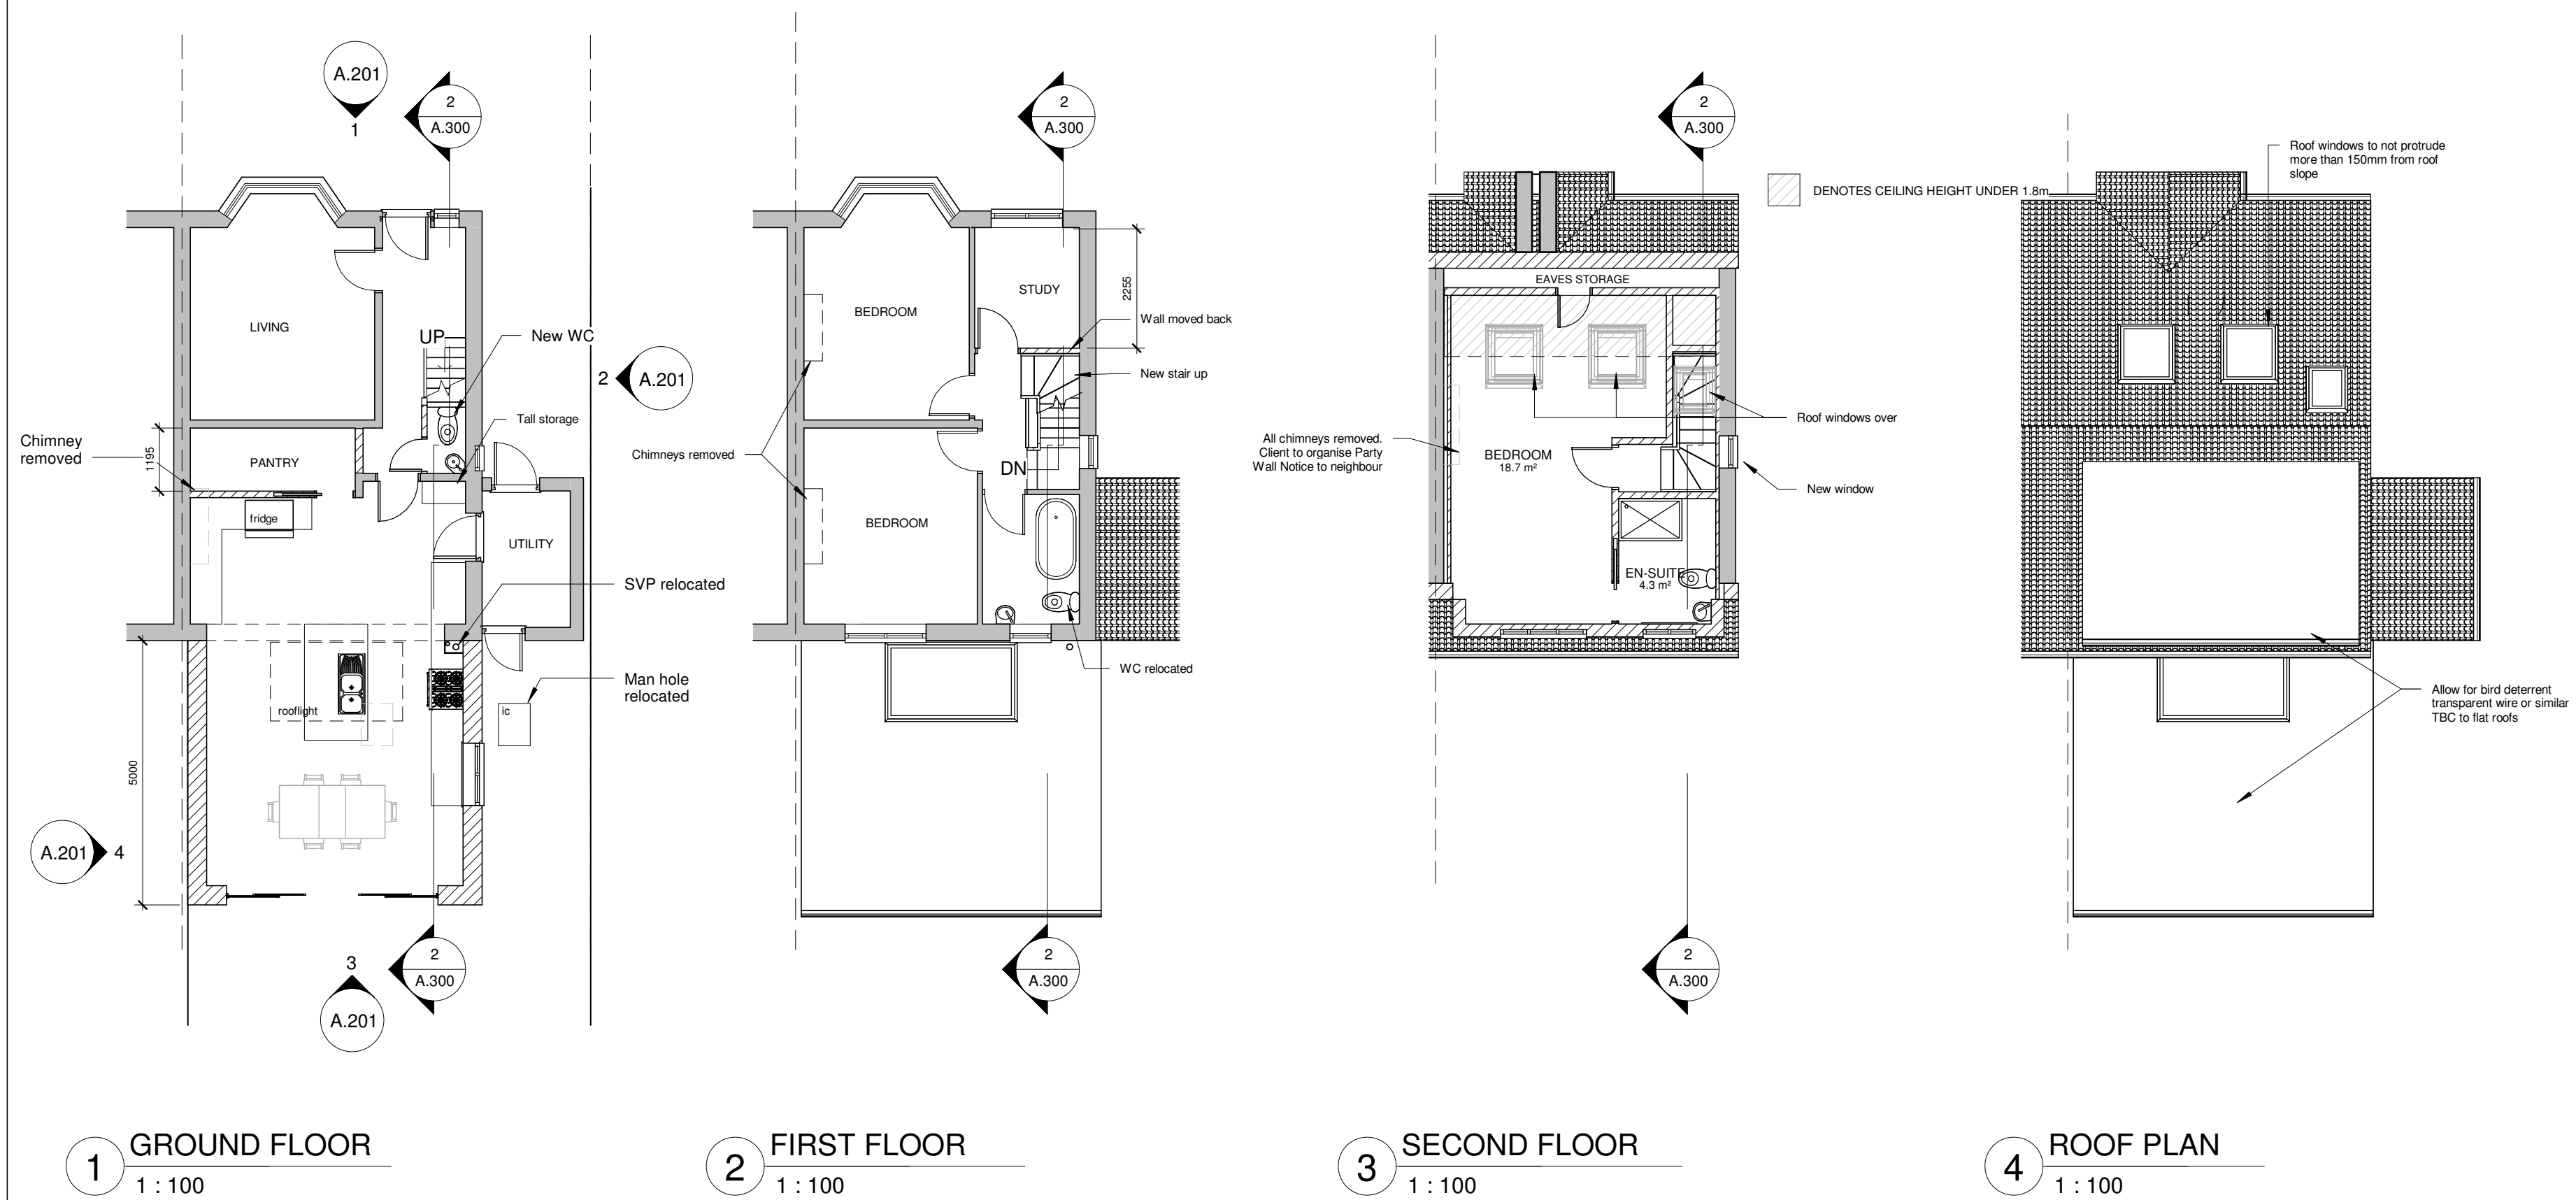


[illegible]

PROJECT

Rear Extension & Loft Conversion

ADDRESS

37 Mardale Road
Worthing

TITLE

Proposed Plans

CLIENT

Paul Minott

DRAWN JLB	STATUS Design	DATE 20/04/26
SCALE (@ A2) 1 : 100	PROJECT NUMBER KD.1883	
DRAWING NUMBER A.101		REV

© KRONA DESIGN