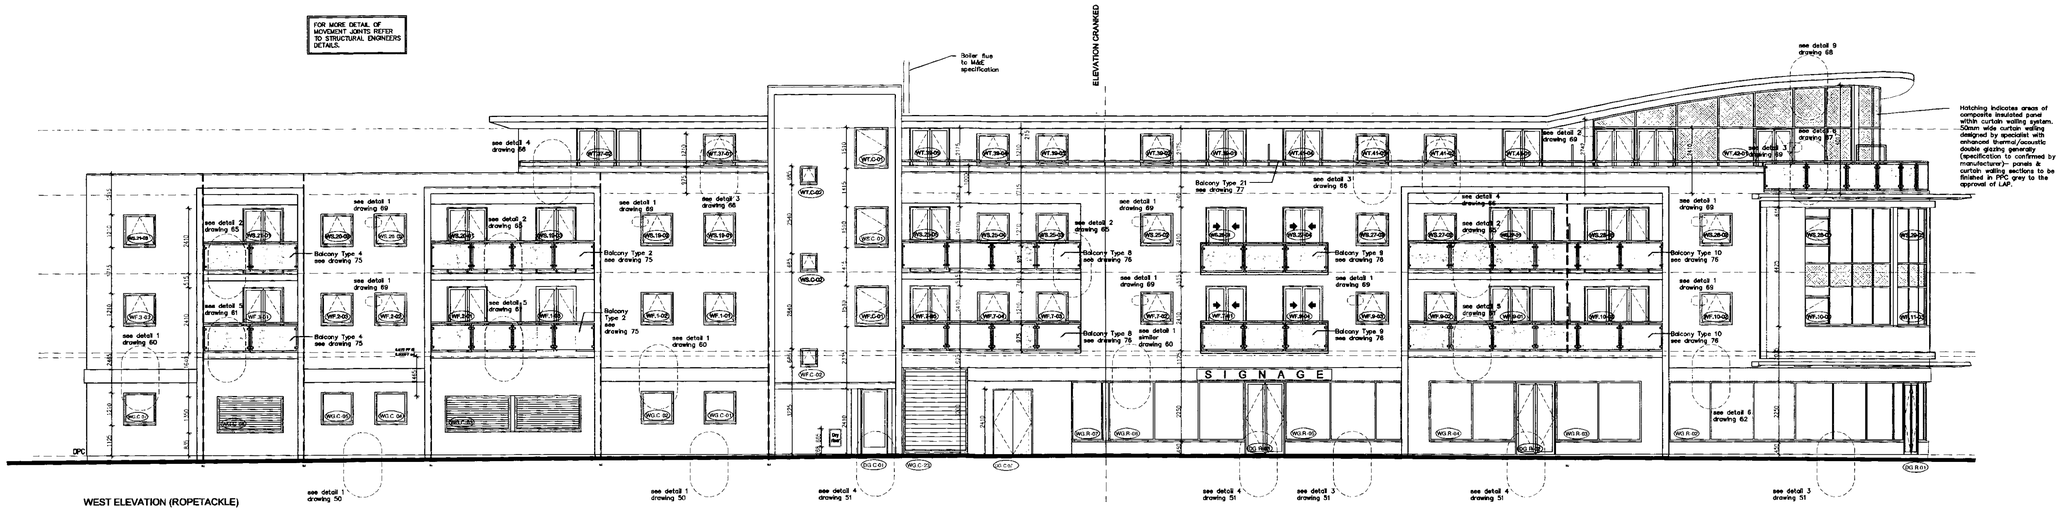
FOR MORE DETAIL OF MOVEMENT JOINTS REFER TO STRUCTURAL ENGINEERS DETAILS.
Boiler flue to M&E specification
ELEVATION CRANKED
see detail 9 drawing 68
see detail 4 drawing 64
see detail 2 drawing 69
see detail 3 drawing 69
see detail 3 drawing 77
Hatching indicates areas of composite insulated panel within curtain walling system. 50mm wide curtain walling designed by specialist with enhanced thermal/acoustic double glazing generally (specification to confirmed by manufacturer)– panels & curtain walling sections to be finished in PPC grey to the approval of LAP.
see detail 1 drawing 69
see detail 2 drawing 65
see detail 1 drawing 89
see detail 2 drawing 68
see detail 1 drawing 69
see detail 3 drawing 66
see detail 2 drawing 65
see detail 1 drawing 69
see detail 4 drawing 66
see detail 1 drawing 69
see detail 31 drawing 66
see detail 1 drawing 69
see detail 1 drawing 69
see detail 2 drawing 65
see detail 1 drawing 69
see detail 1 drawing 69
see detail 1 drawing 69