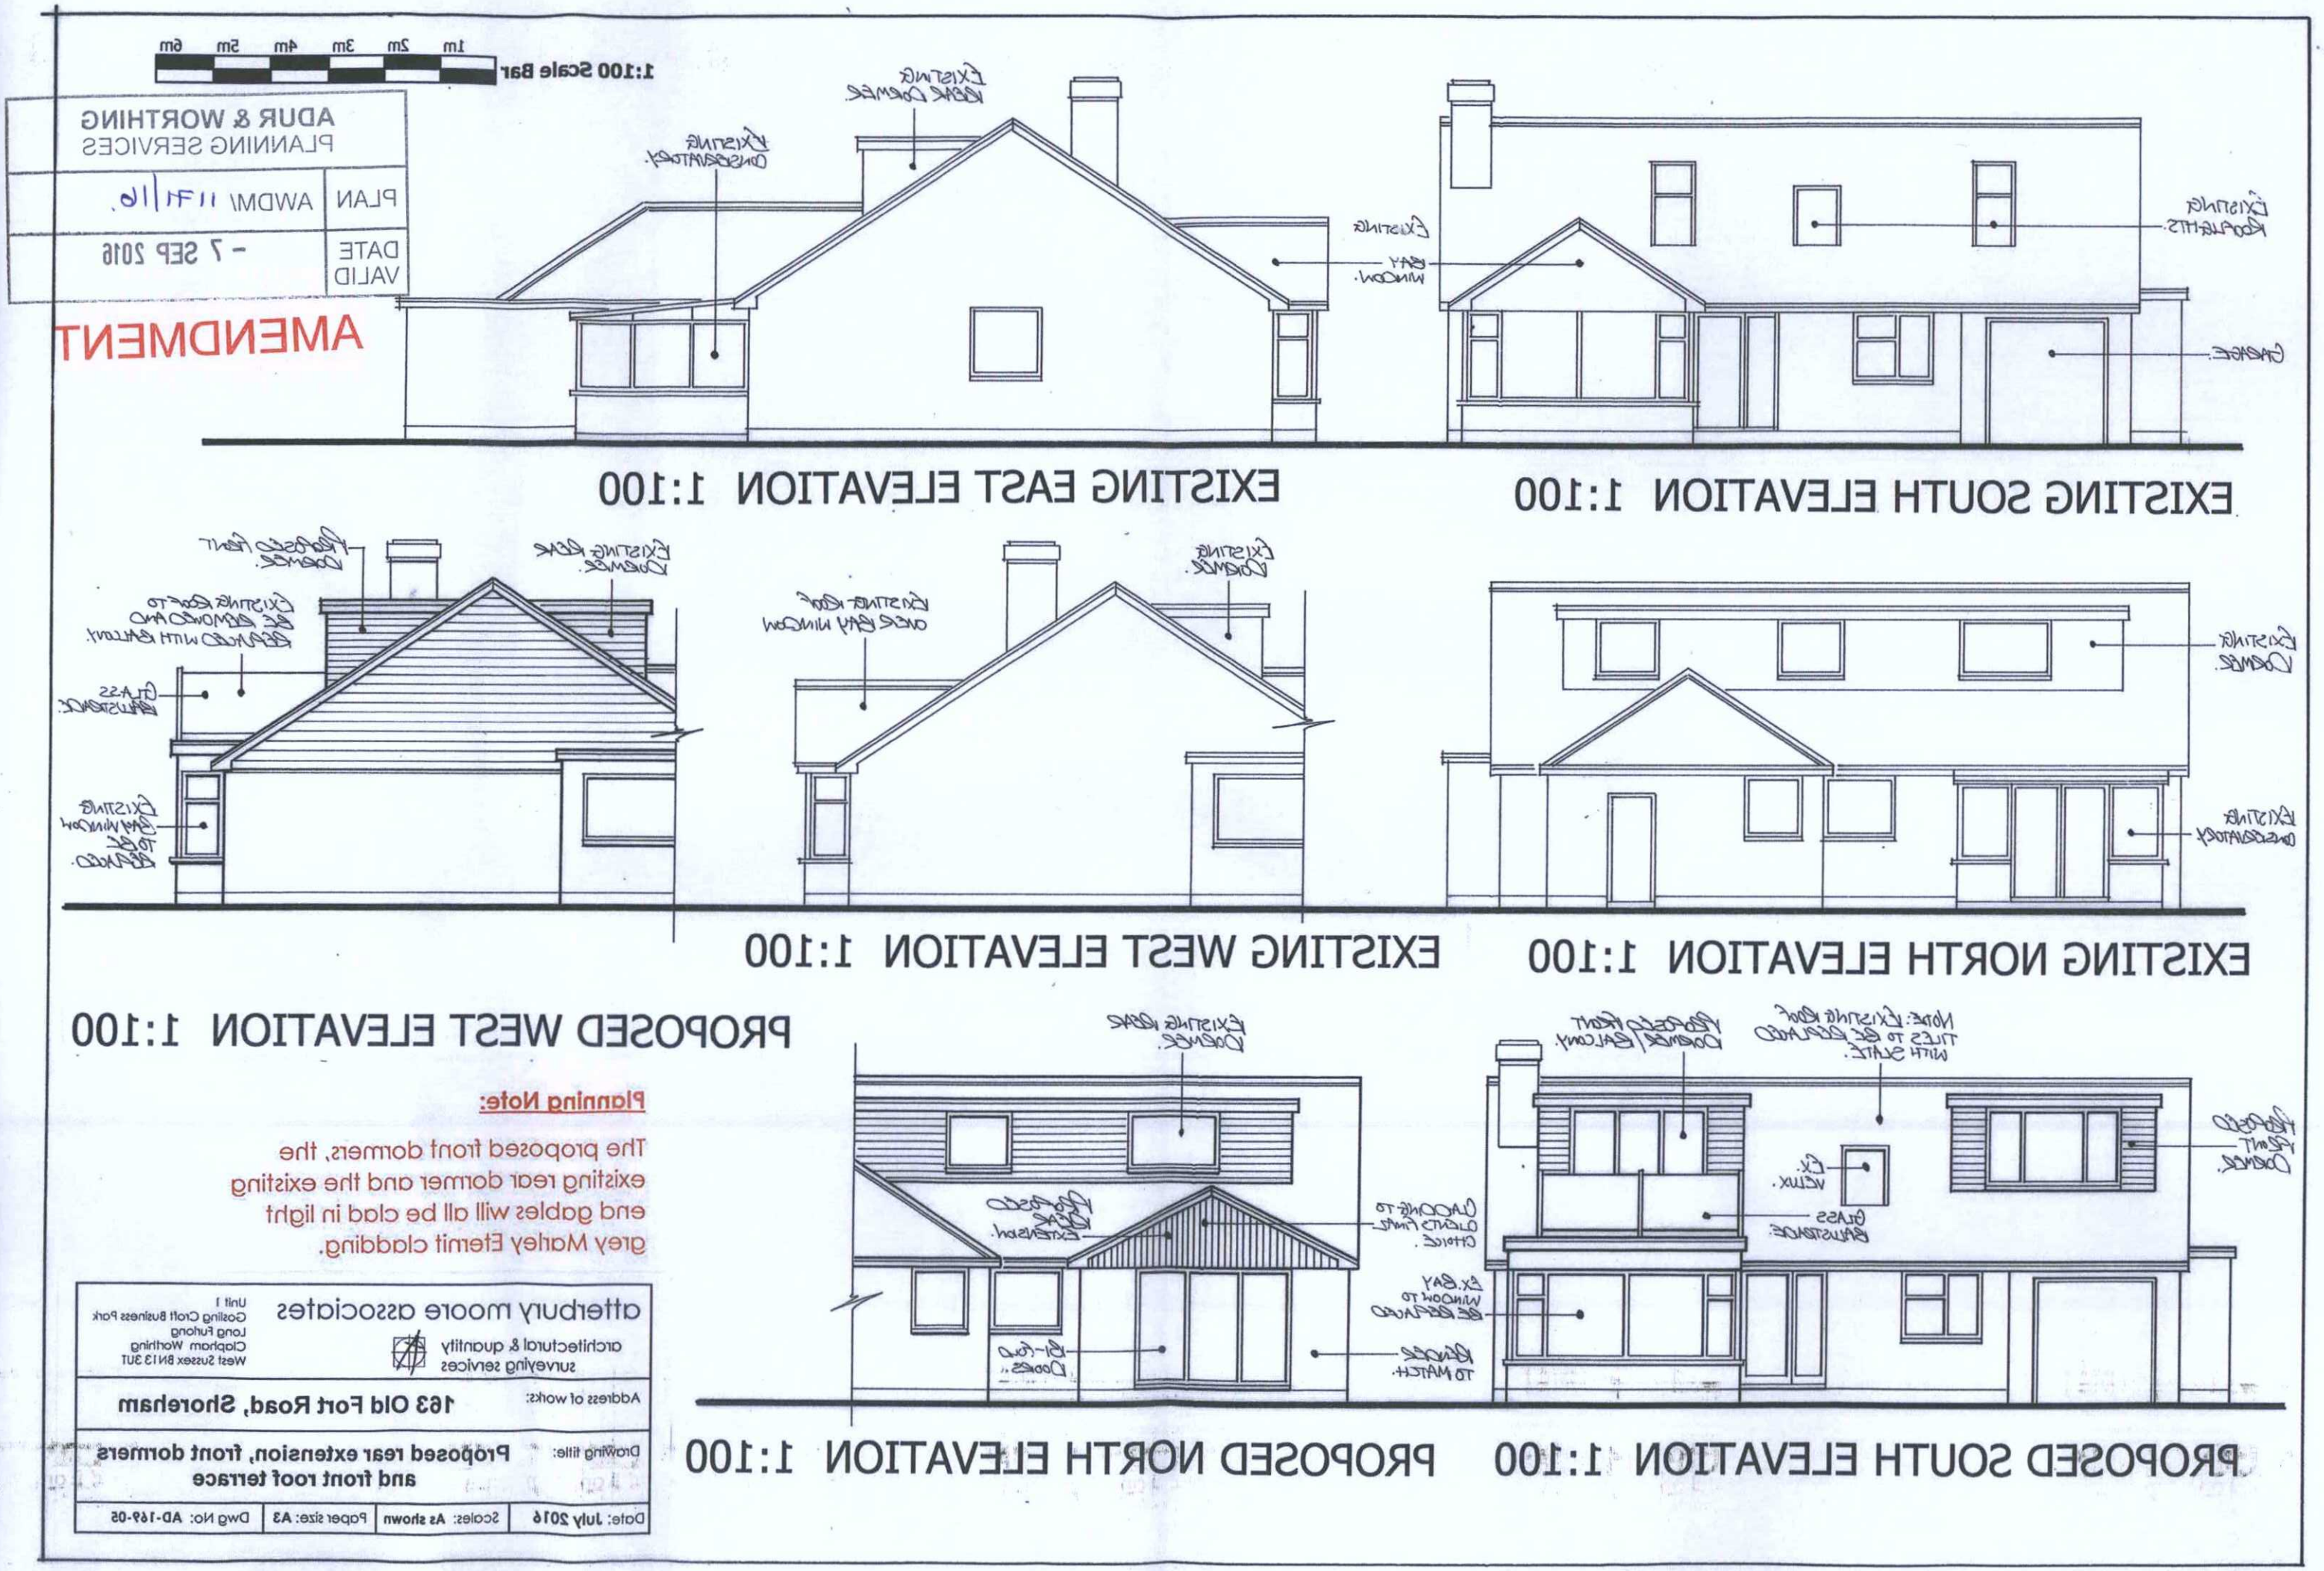
1:100 Scale Bar
1m 2m 3m 4m 5m 6m
ADUR & WORTHING
PLANNING SERVICES
PLAN AWDM/ 1141/16.
DATE VALID - 7 SEP 2016
AMENDMENT
EXISTING EAST ELEVATION 1:100
EXISTING SOUTH ELEVATION 1:100
EXISTING WEST ELEVATION 1:100
EXISTING NORTH ELEVATION 1:100
PROPOSED WEST ELEVATION 1:100
PROPOSED NORTH ELEVATION 1:100
PROPOSED SOUTH ELEVATION 1:100
Planning Note:
The proposed front dormers, the existing rear dormer and the existing end gables will all be clad in light grey Marley Eternit cladding.
atterbury moore associates
architectural & quantity surveying services
Unit 1
Gosling Croft Business Park
Long Furlong
Clapham Worthing
West Sussex BN13 3UT
Address of works: 163 Old Fort Road, Shoreham
Drawing title: Proposed rear extension, front dormers and front roof terrace
Date: July 2016
Scales: As shown
Paper size: A3
Dwg No: AD-169-05