

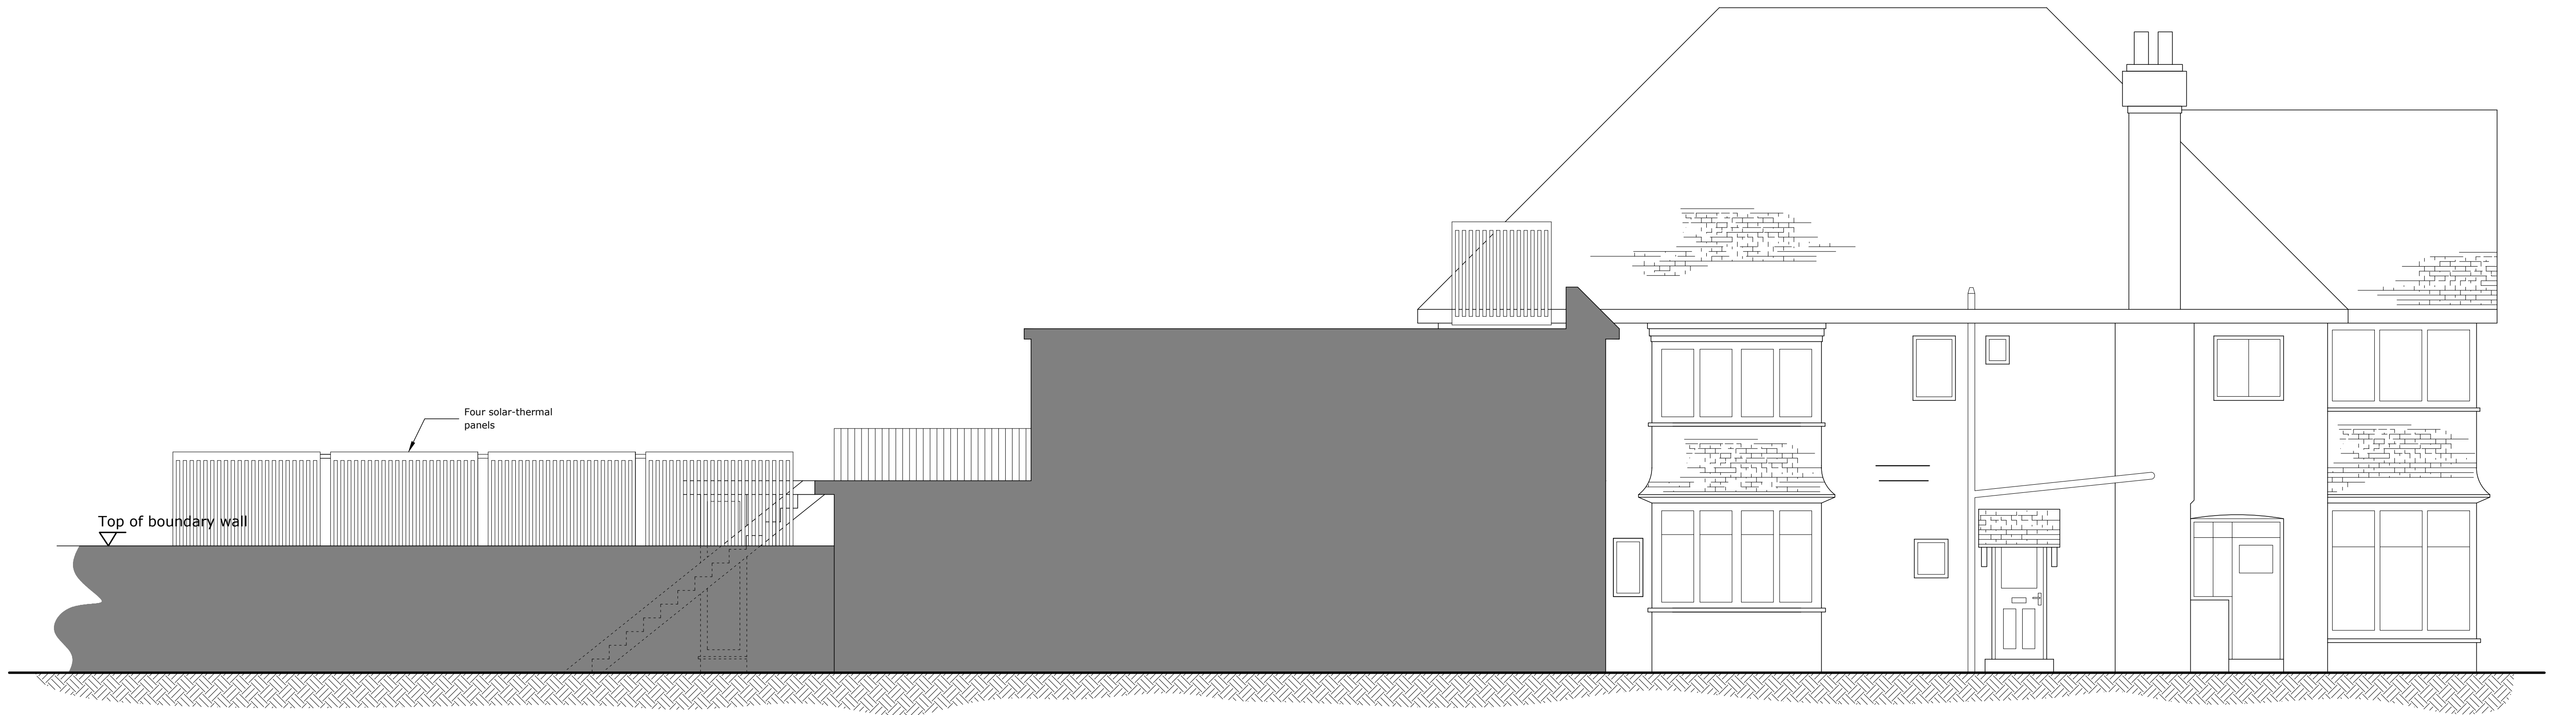


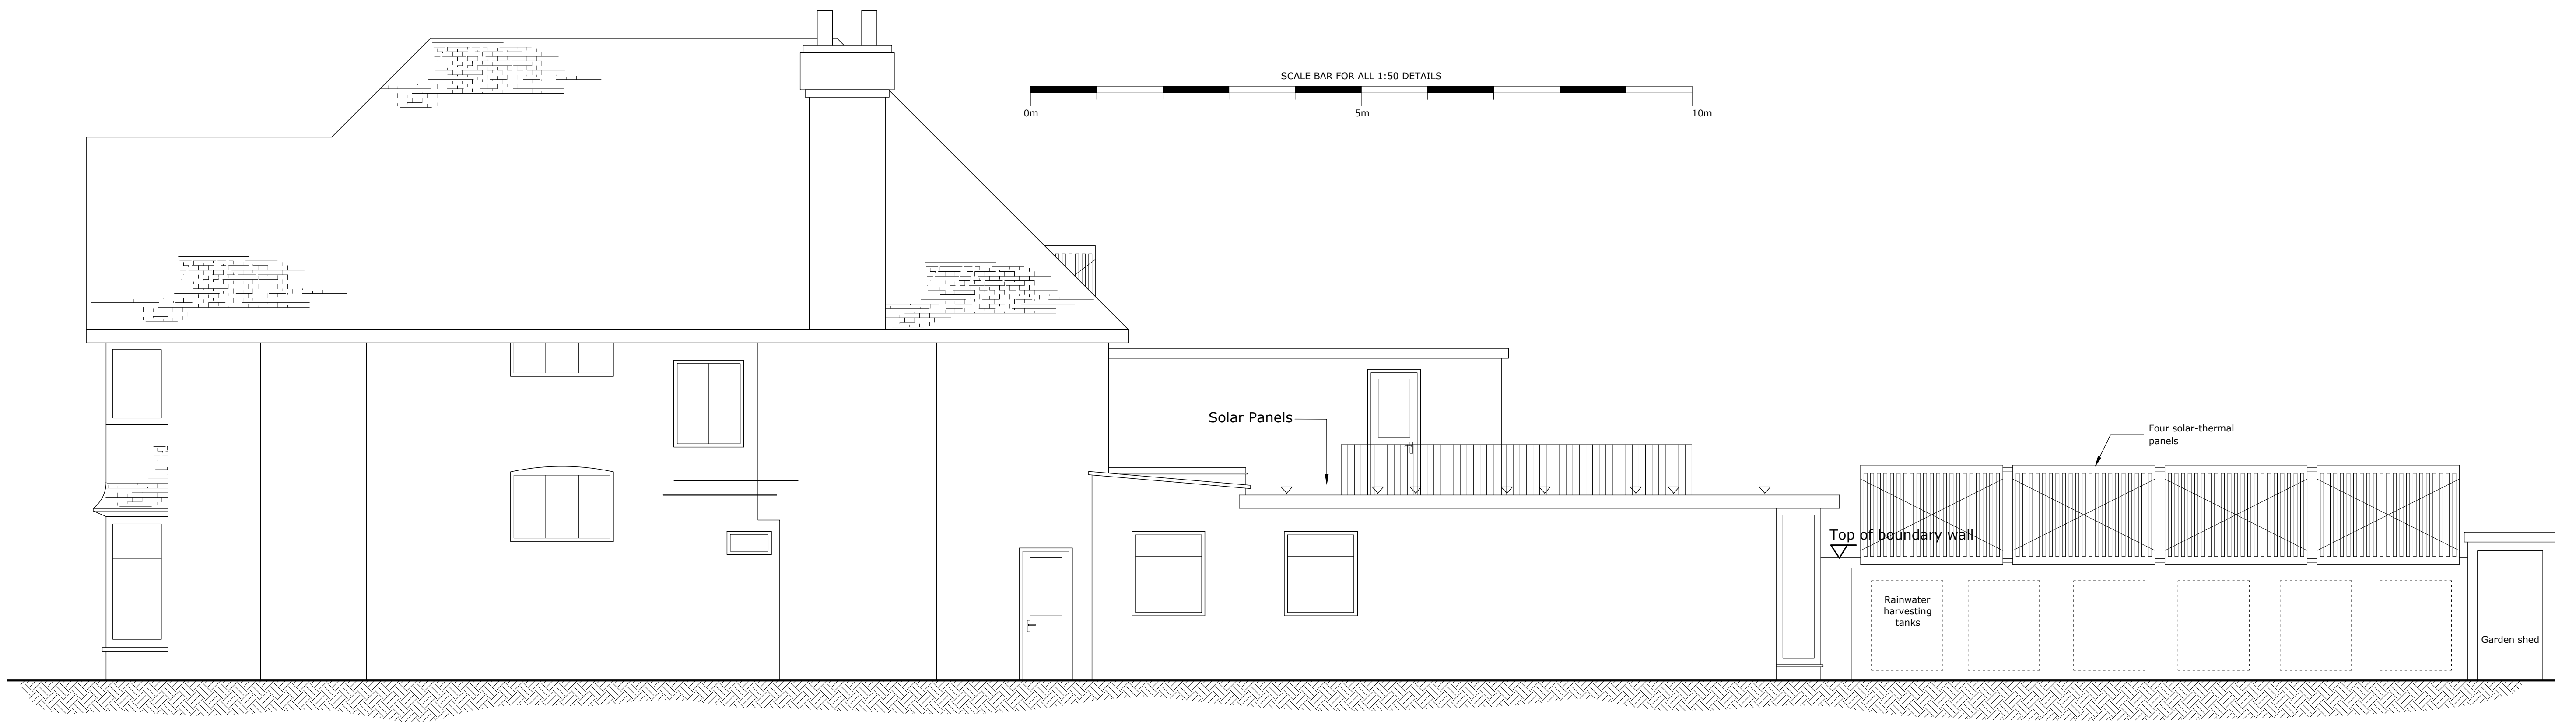

Side (South) Elevation (1:50)

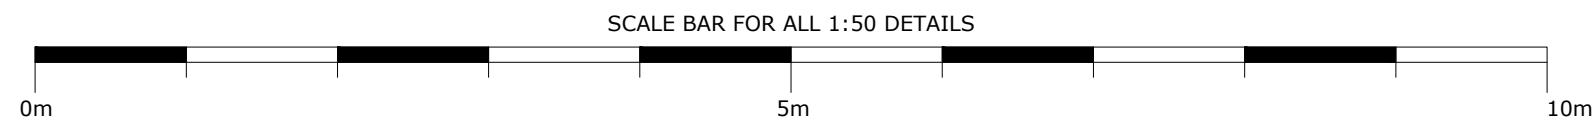

Side (North) Elevation (1:50)