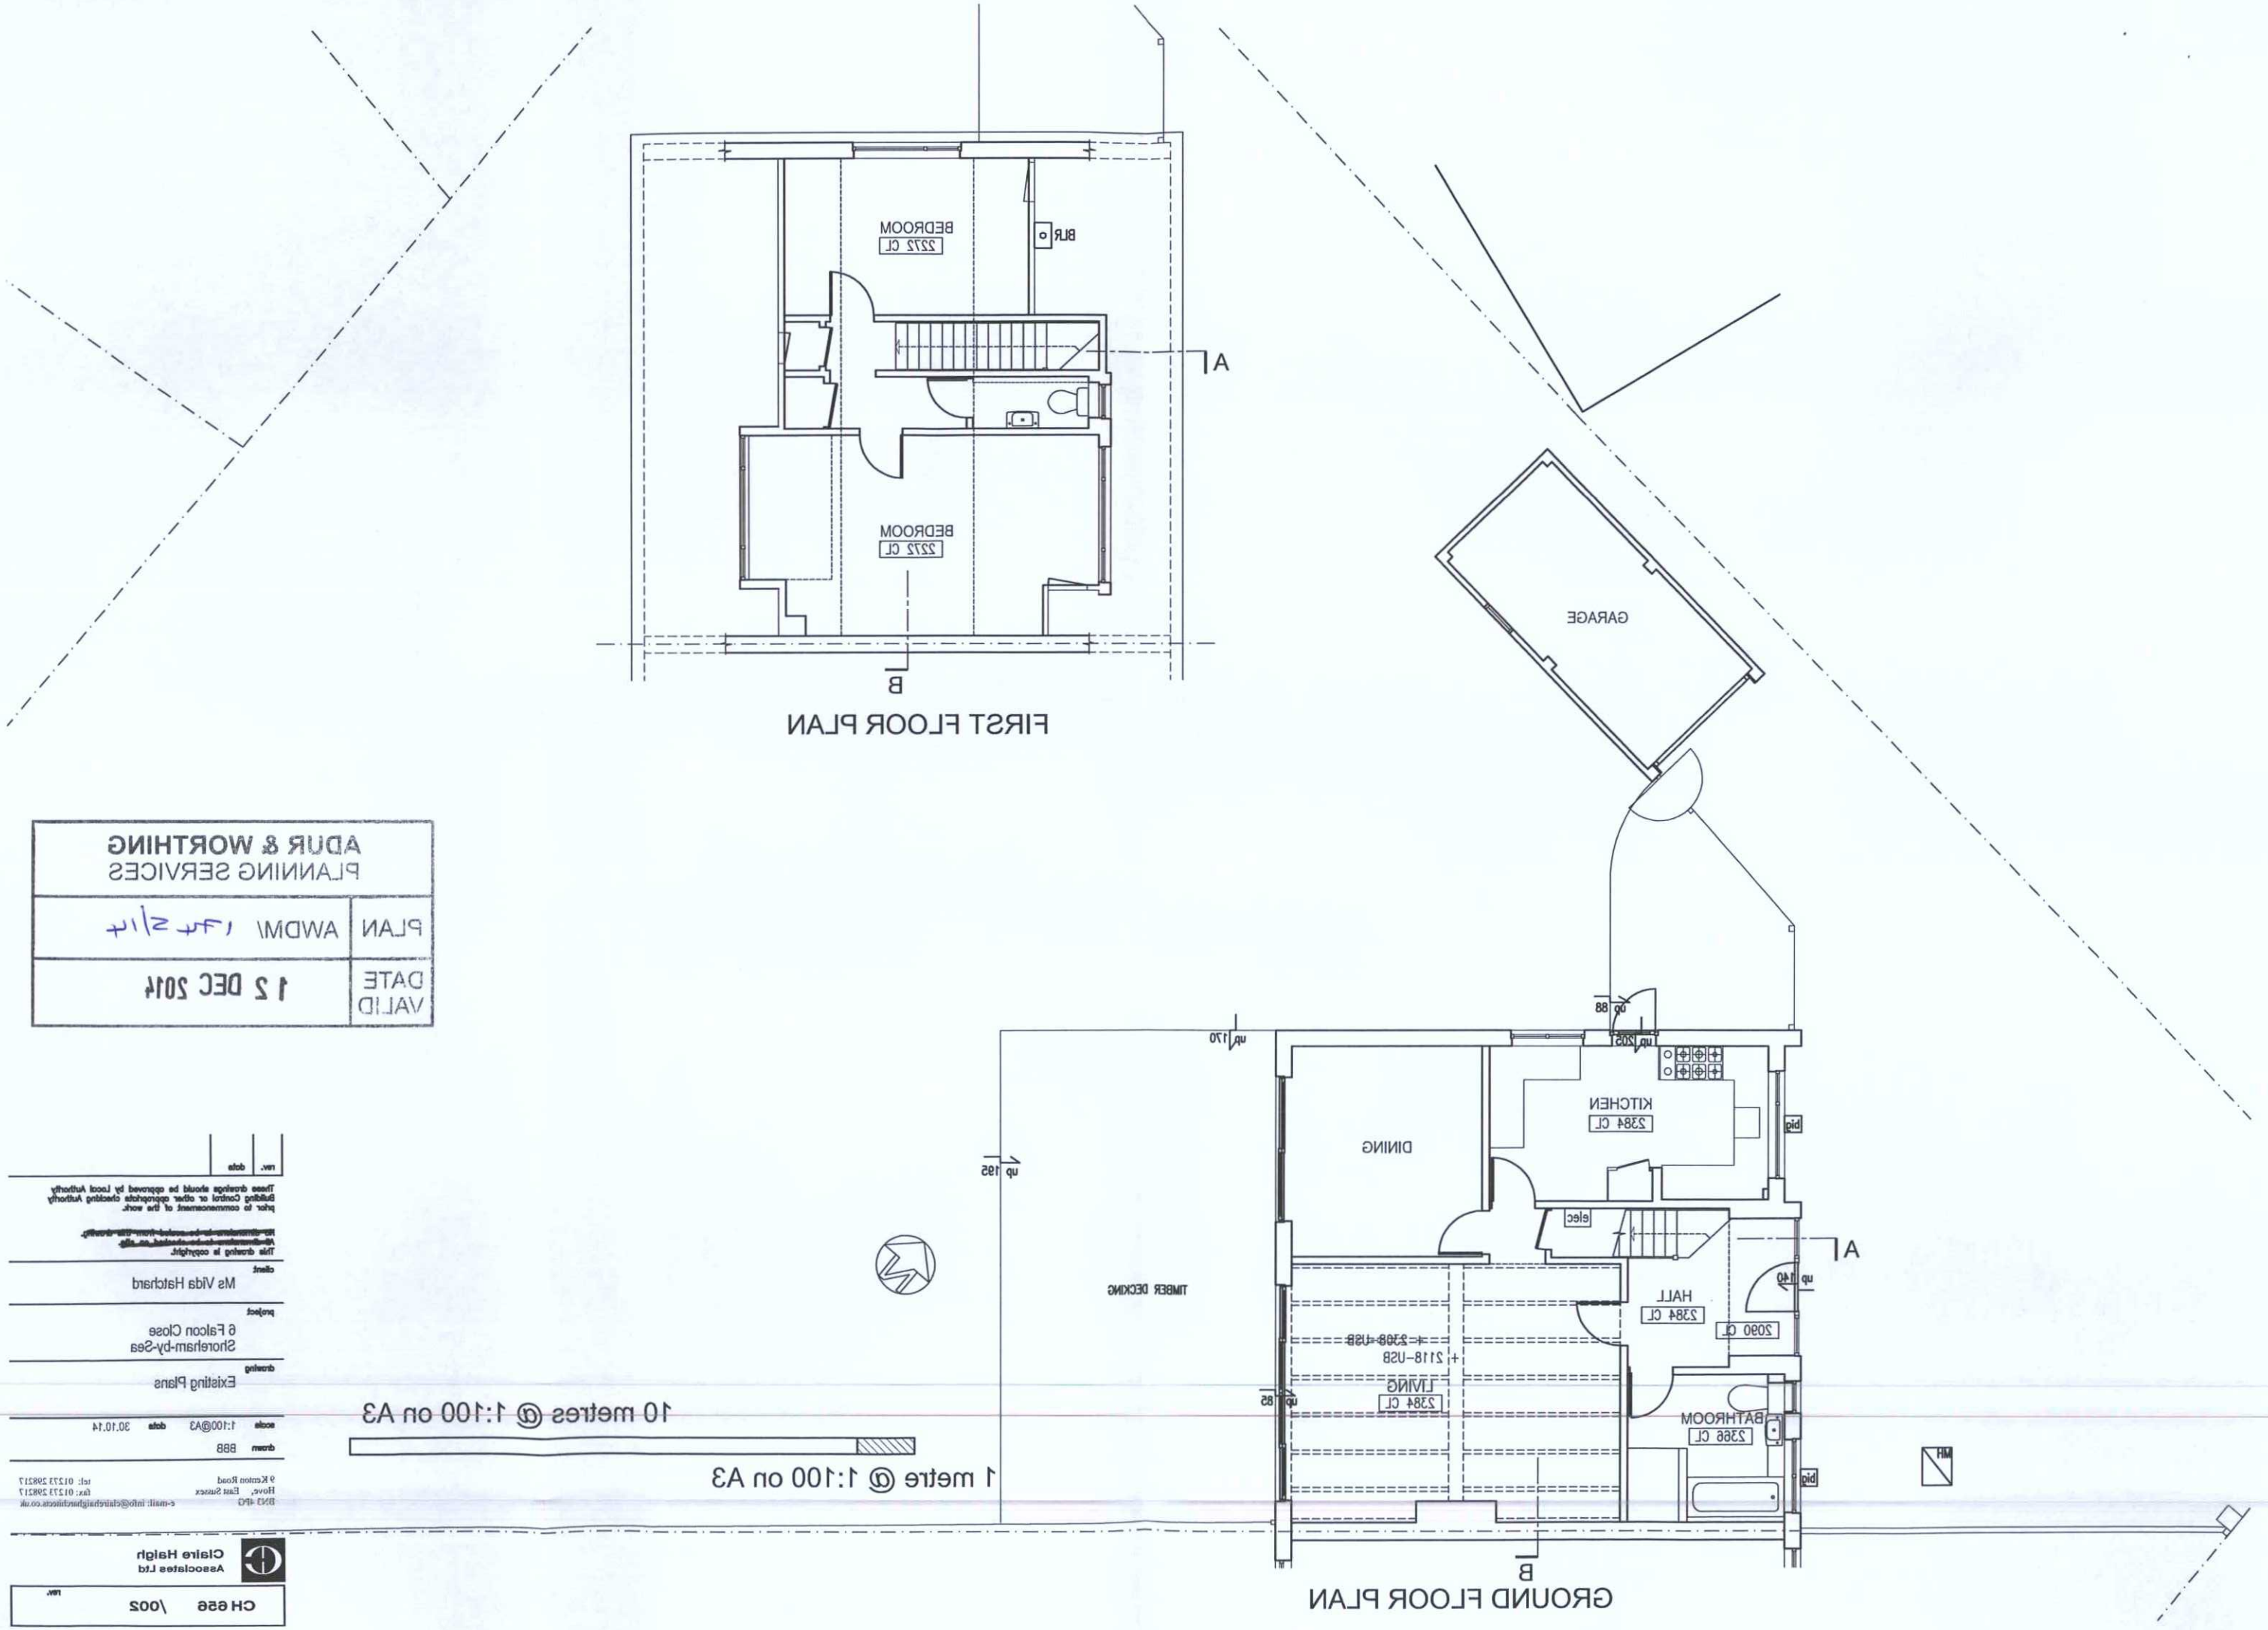

ADUR & WORTHING PLANNING SERVICES	
PLAN	AWDM/ 174 5/14
DATE VALID	12 DEC 2014

rev.	date

These drawings should be approved by Local Authority Building Control or other appropriate checking Authority prior to commencement of the work.

~~No dimensions to be scaled from this drawing. All dimensions to be checked on site.~~

This drawing is copyright.

client
Ms Vida Hatchard

project
6 Falcon Close
Shoreham-by-Sea

drawing
Existing Plans

scale 1:100@A3 date 30.10.14

drawn BBB

9 Kenton Road
Hove, East Sussex
BN3 4PG
tel: 01273 298217
fax: 01273 298217
e-mail: info@clairehaigharchitects.co.uk

Claire Haigh Associates Ltd

CH 656 /002 rev.