



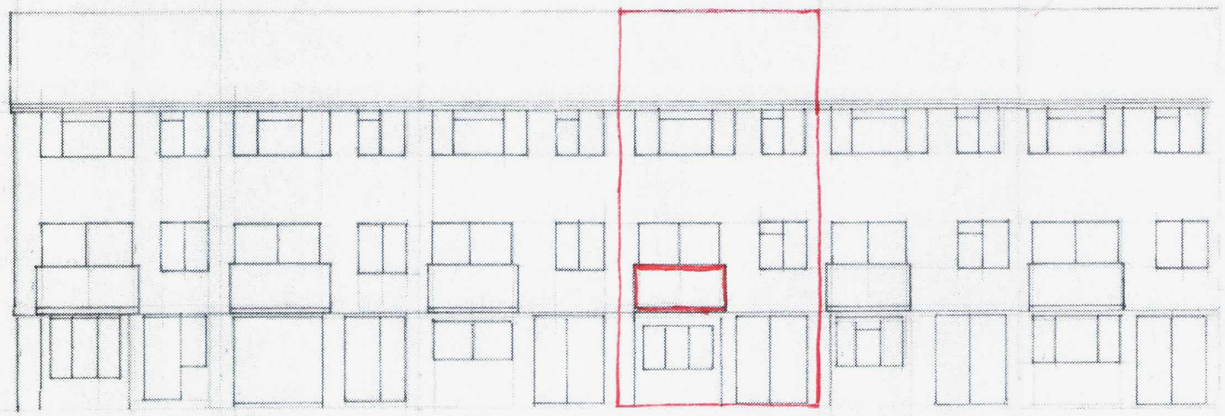

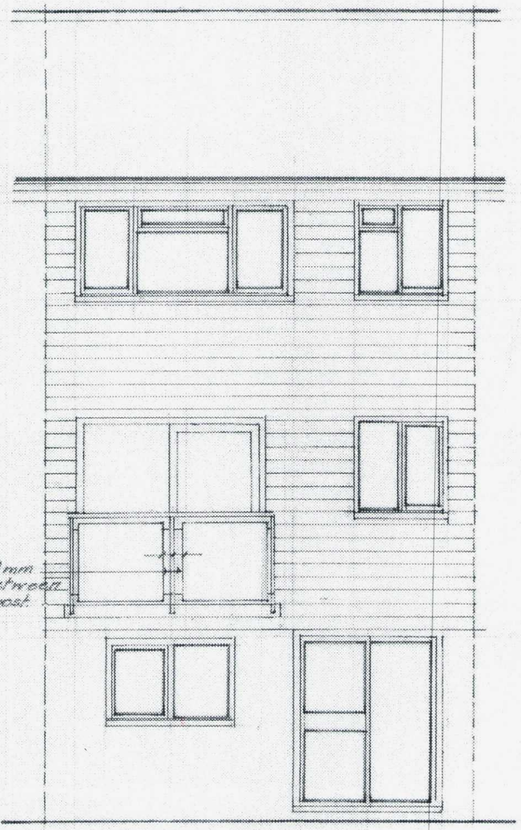

Maintain 10mm wide gap between glass and post here

Remove metal balustrading and strip roof covering. Install framed stainless steel balcony (316 grade) face mounted through new fascia with stainless steel coach screws.

Infill with toughened clear glass panels

Balcony to be capable of resisting horizontal force of 0.74 kn/m.

Clear height 1100 above floor.


PROPOSED

AS EXISTING

1 0 1 2 3 4 5 6 7 8 9 10


ADUR & WORTHING
PLANNING SERVICES

PLAN	AWDM/1701/14
DATE VALID	- 4 DEC 2014

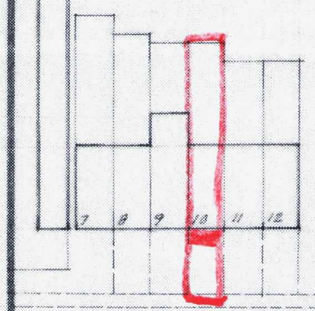

BENBOW CLOSE

block 5 0 5 10 15 20

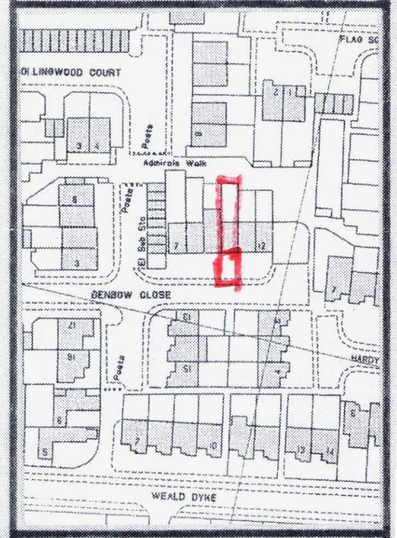

site 0 5 10 20 30 40 50

No. 10 Benbow Close
Shoreham-by-Sea
West Sussex
BN43 5RY

Drawing No. 11,666 | drawing A2

Scale: 1:50 1:100

July 2014

Roy C. King. FRICS.
Chartered Surveyor
361 Upper Shoreham Road
Shoreham-by-Sea
West Sussex BN43 5NB
Telephone & Fax: (01273) 453619