© COPYRIGHT EXISTS ON THE DESIGN AND INFORMATION SHOWN ON THIS DRAWING

www.mortarcooper.com
HOVE STREET, HOVE, EAST SUSSEX, BN3 5DE
MORAN COOPER LIMITED T/A HOVE MANOR PARADE.

ARCHITECTS
cooper mortar

SITE INVESTIGATION DURING DEMOLITION.
4. ALL OTHER INFORMATION SHOWN IS INDICATIVE TO ENGINEER DEVELOPMENT & STATUTORY CONSENTS.
3. DESIGN & CHOSEN FINISH ARE SUBJECT TO DESIGN
2. TOPOGRAPHICAL FEATURES TO BE CONFIRMED.
COMMENCING CONSTRUCTION
1. THE BOUNDARIES SHOWN ARE BASED ON INFORMATION BY OTHERS. ALL BOUNDARIES TO BE AGREED ON SITE PRIOR TO

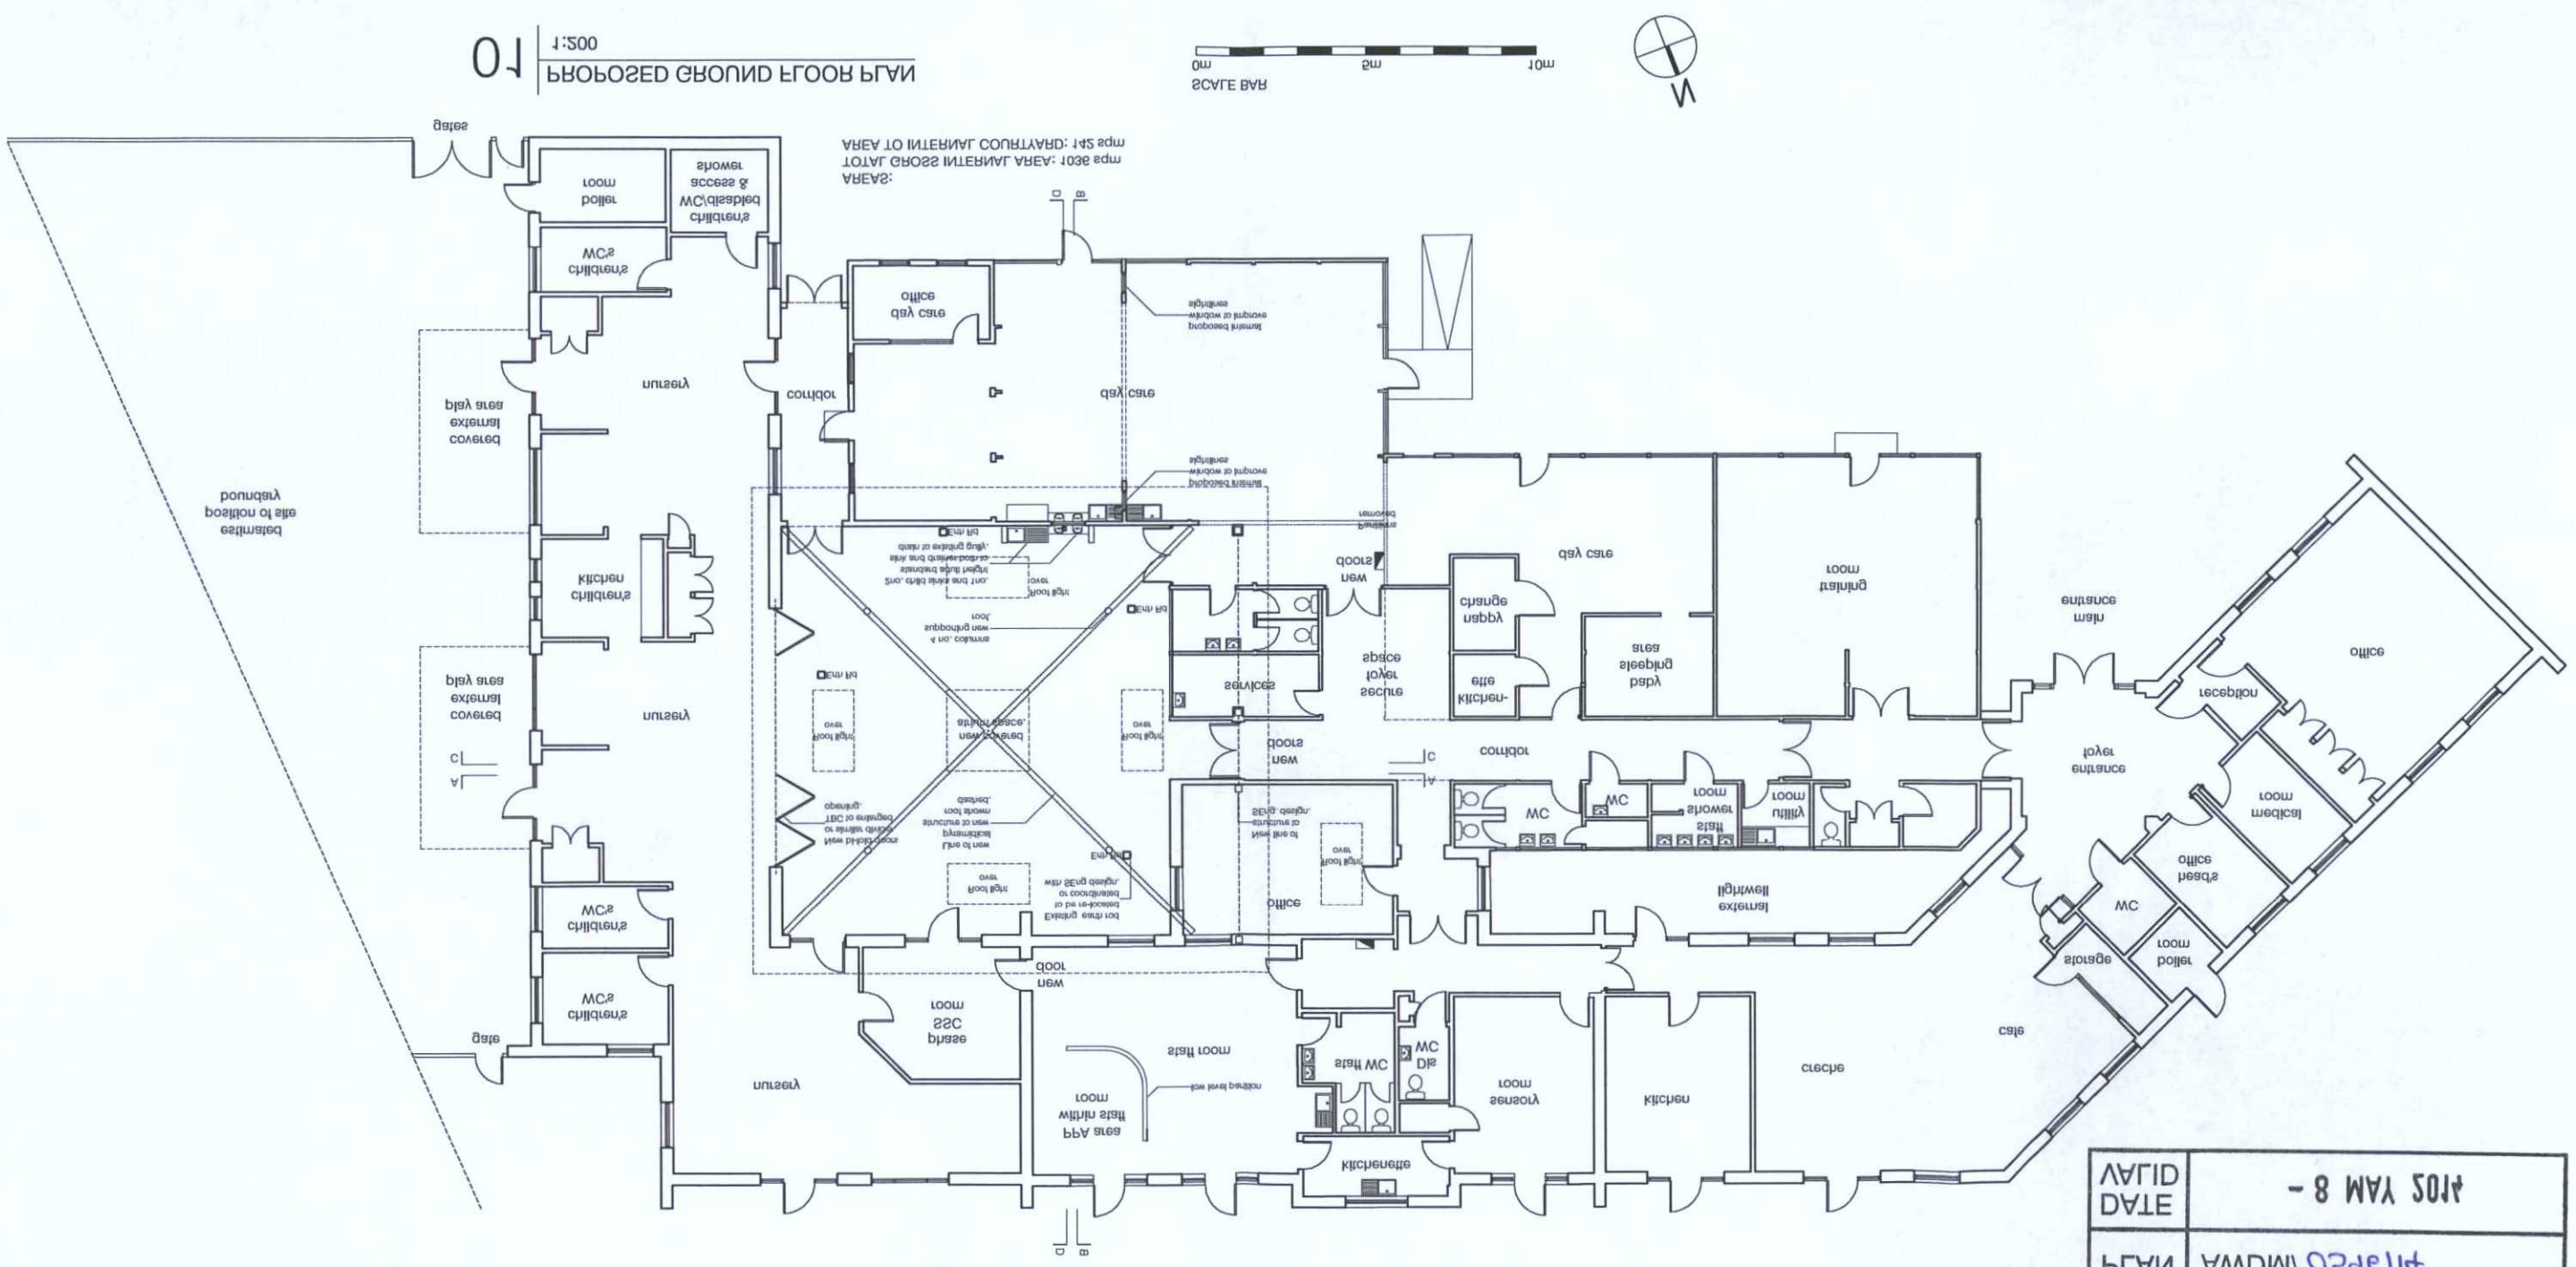
DIMENSIONS TO BE SCALED FROM THIS DRAWING
FIGURED DIMENSIONS ON COMMENCING WORK OF ANY KIND. DO
THE CONTRACTOR MUST VERIFY ALL DIMENSIONS ON SITE BEFORE

STATUS: **PLANNING**

CHECKED : MC DATE : MAR 14
DRAWN : OTHERS \ MC DATE : MAR 14
SCALE : 1:500@A3

PROPOSED GROUND FLOOR PLAN.
DRAWING TITLE :
BOUNDSTONE NURSERY SCHOOL CAFE
CLIENT :
BOUNDSTONE NURSERY CAFE
PROJECT :

REVISION: -
NUMBER: **01-EA3-AF01**


SCALE BAR
0m 5m 10m
N
AREAS:
gates
