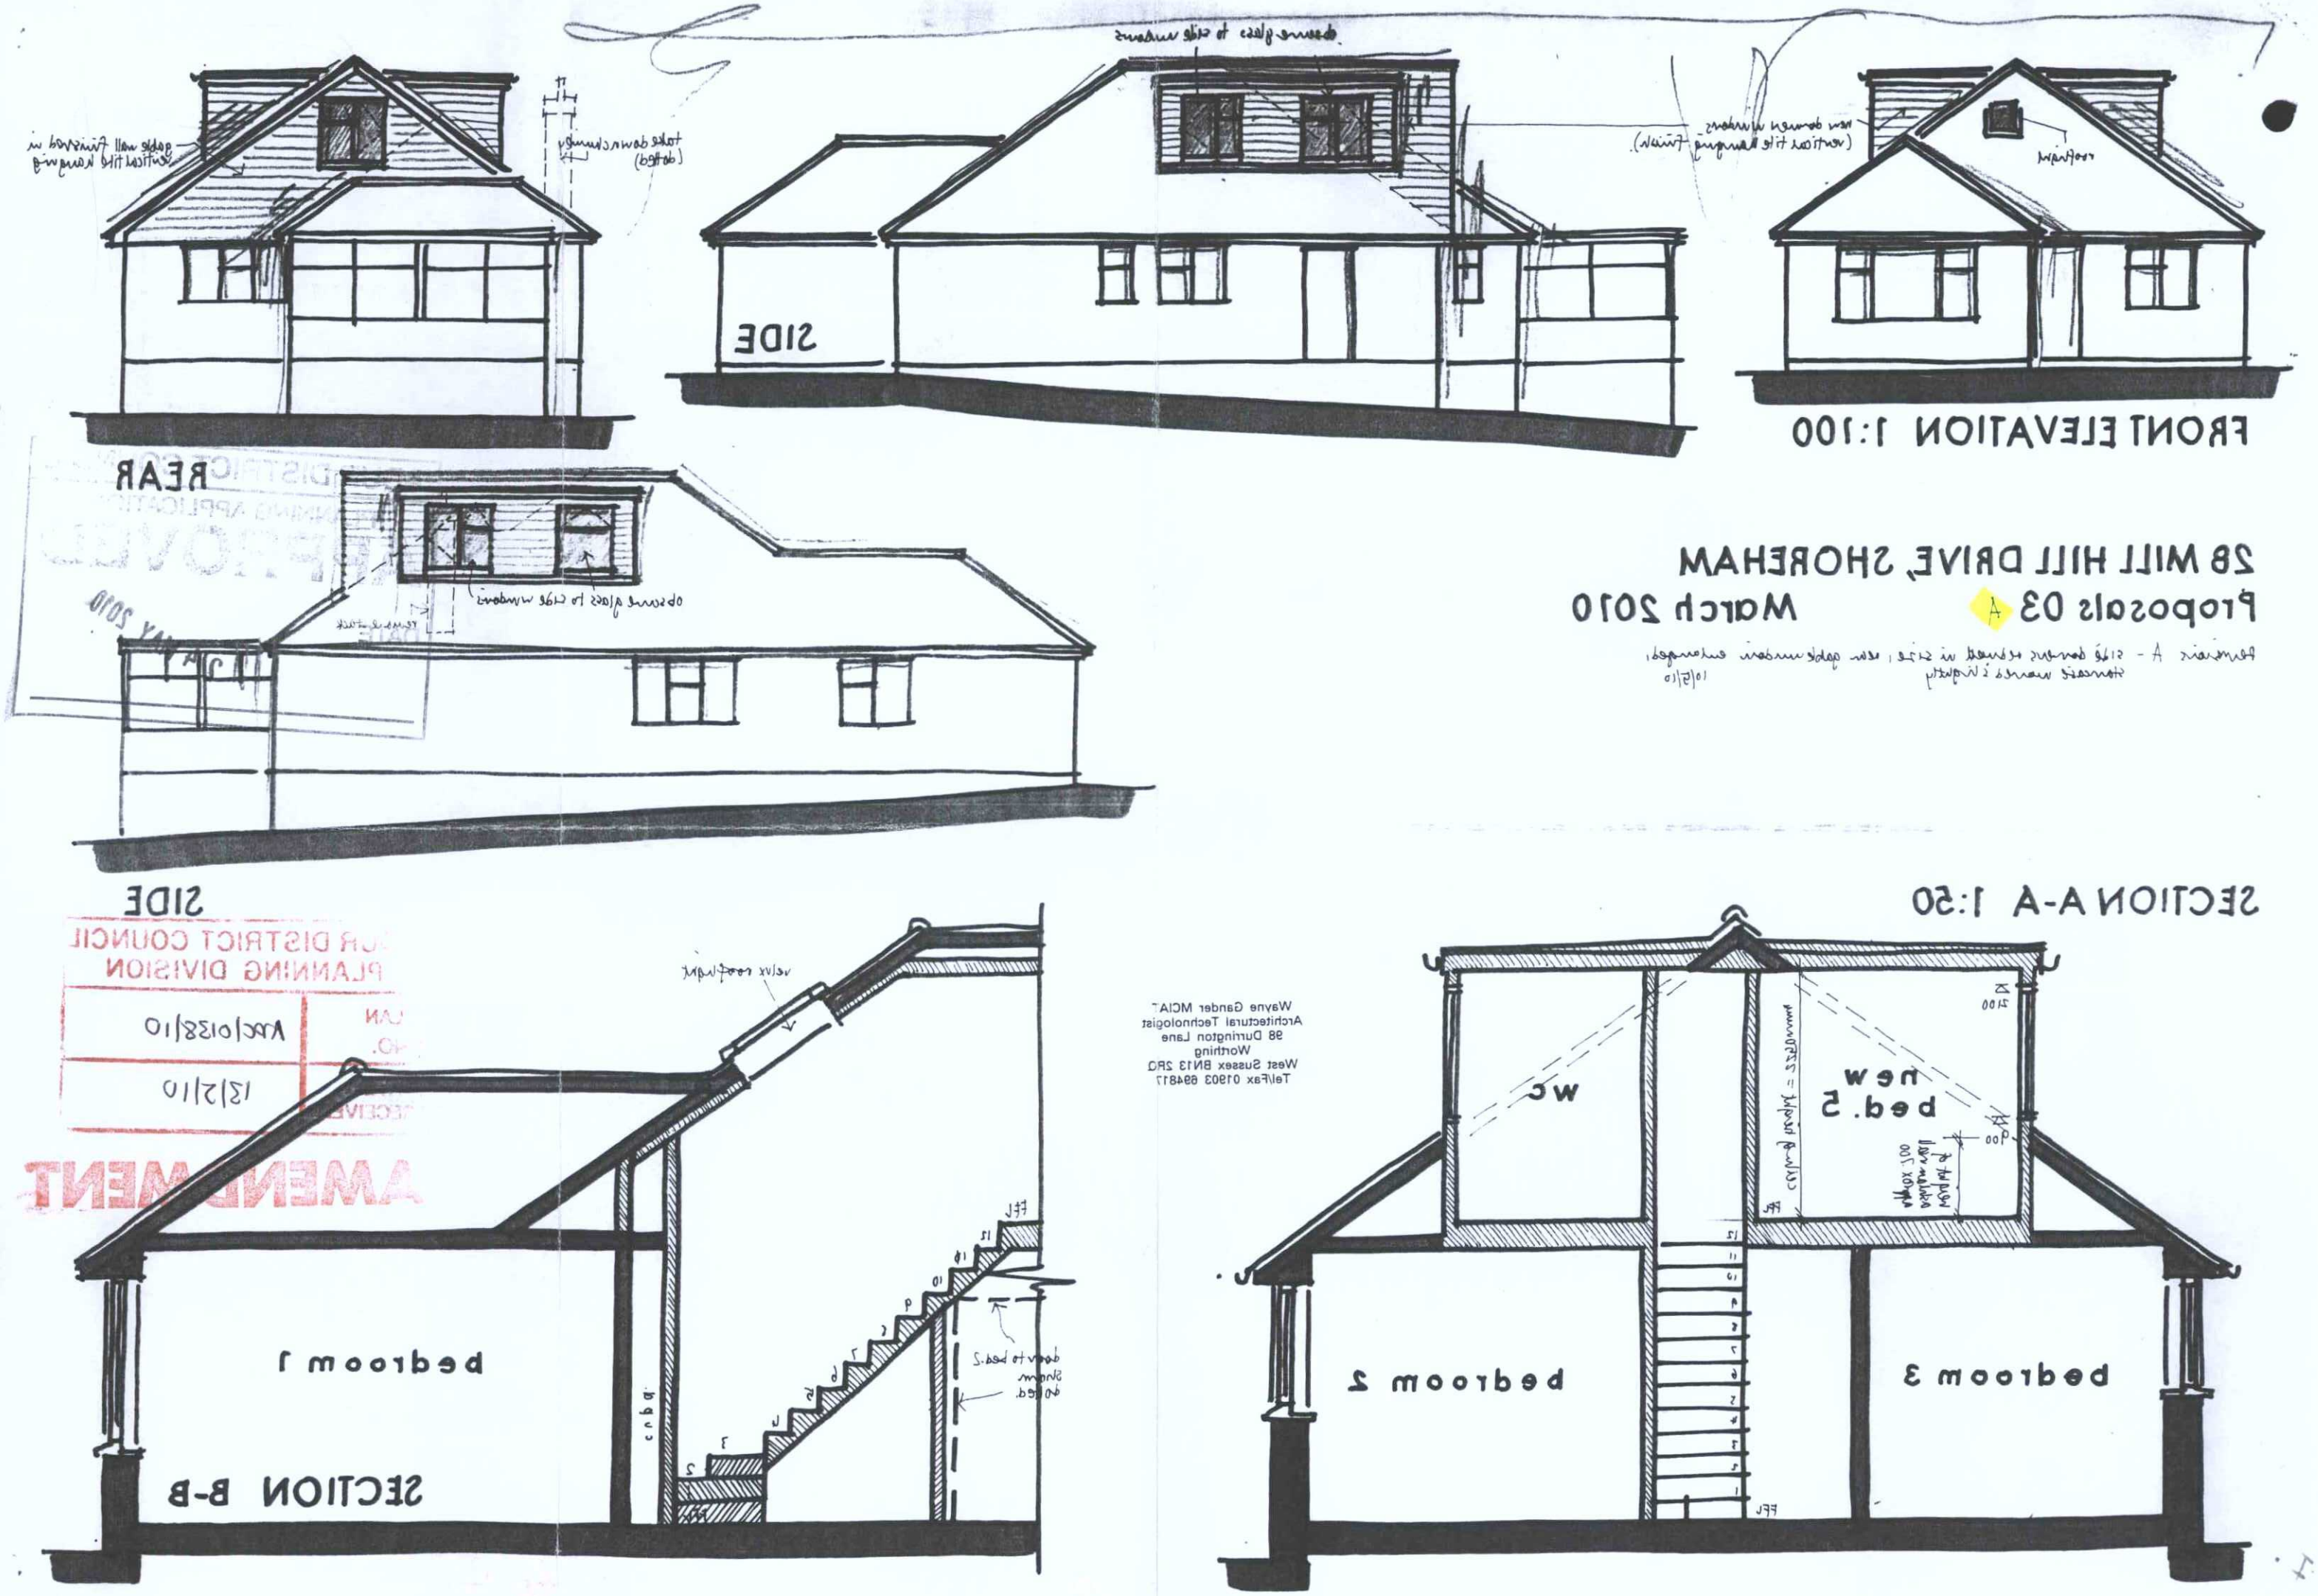

28 MILL HILL DRIVE, SHOREHAM

Proposals 03 A March 2010

Revision A - side dormers reduced in size, new gable window enlarged, staircase moved slightly 10/5/10

Wayne Gander MCIAT
Architectural Technologist
98 Durrington Lane
Worthing
West Sussex BN13 2RQ
Tel/Fax 01903 694817

AMENDMENT
PLANNING DIVISION
Acc/0138/10
13/2/10