PLAN	AWDM/0324/15

ADUR & WORTHING
PLANNING SERVICES

Please note:

1. See structural calculations for details of all new beams, posts and joists.
2. The existing foundations are to be exposed to check to see whether the existing dwelling has been constructed on a reinforced raft foundation due to the beach location. If so refer back to the structural engineer for further details.
3. A party wall agreement is to be made with the neighbour prior to works.

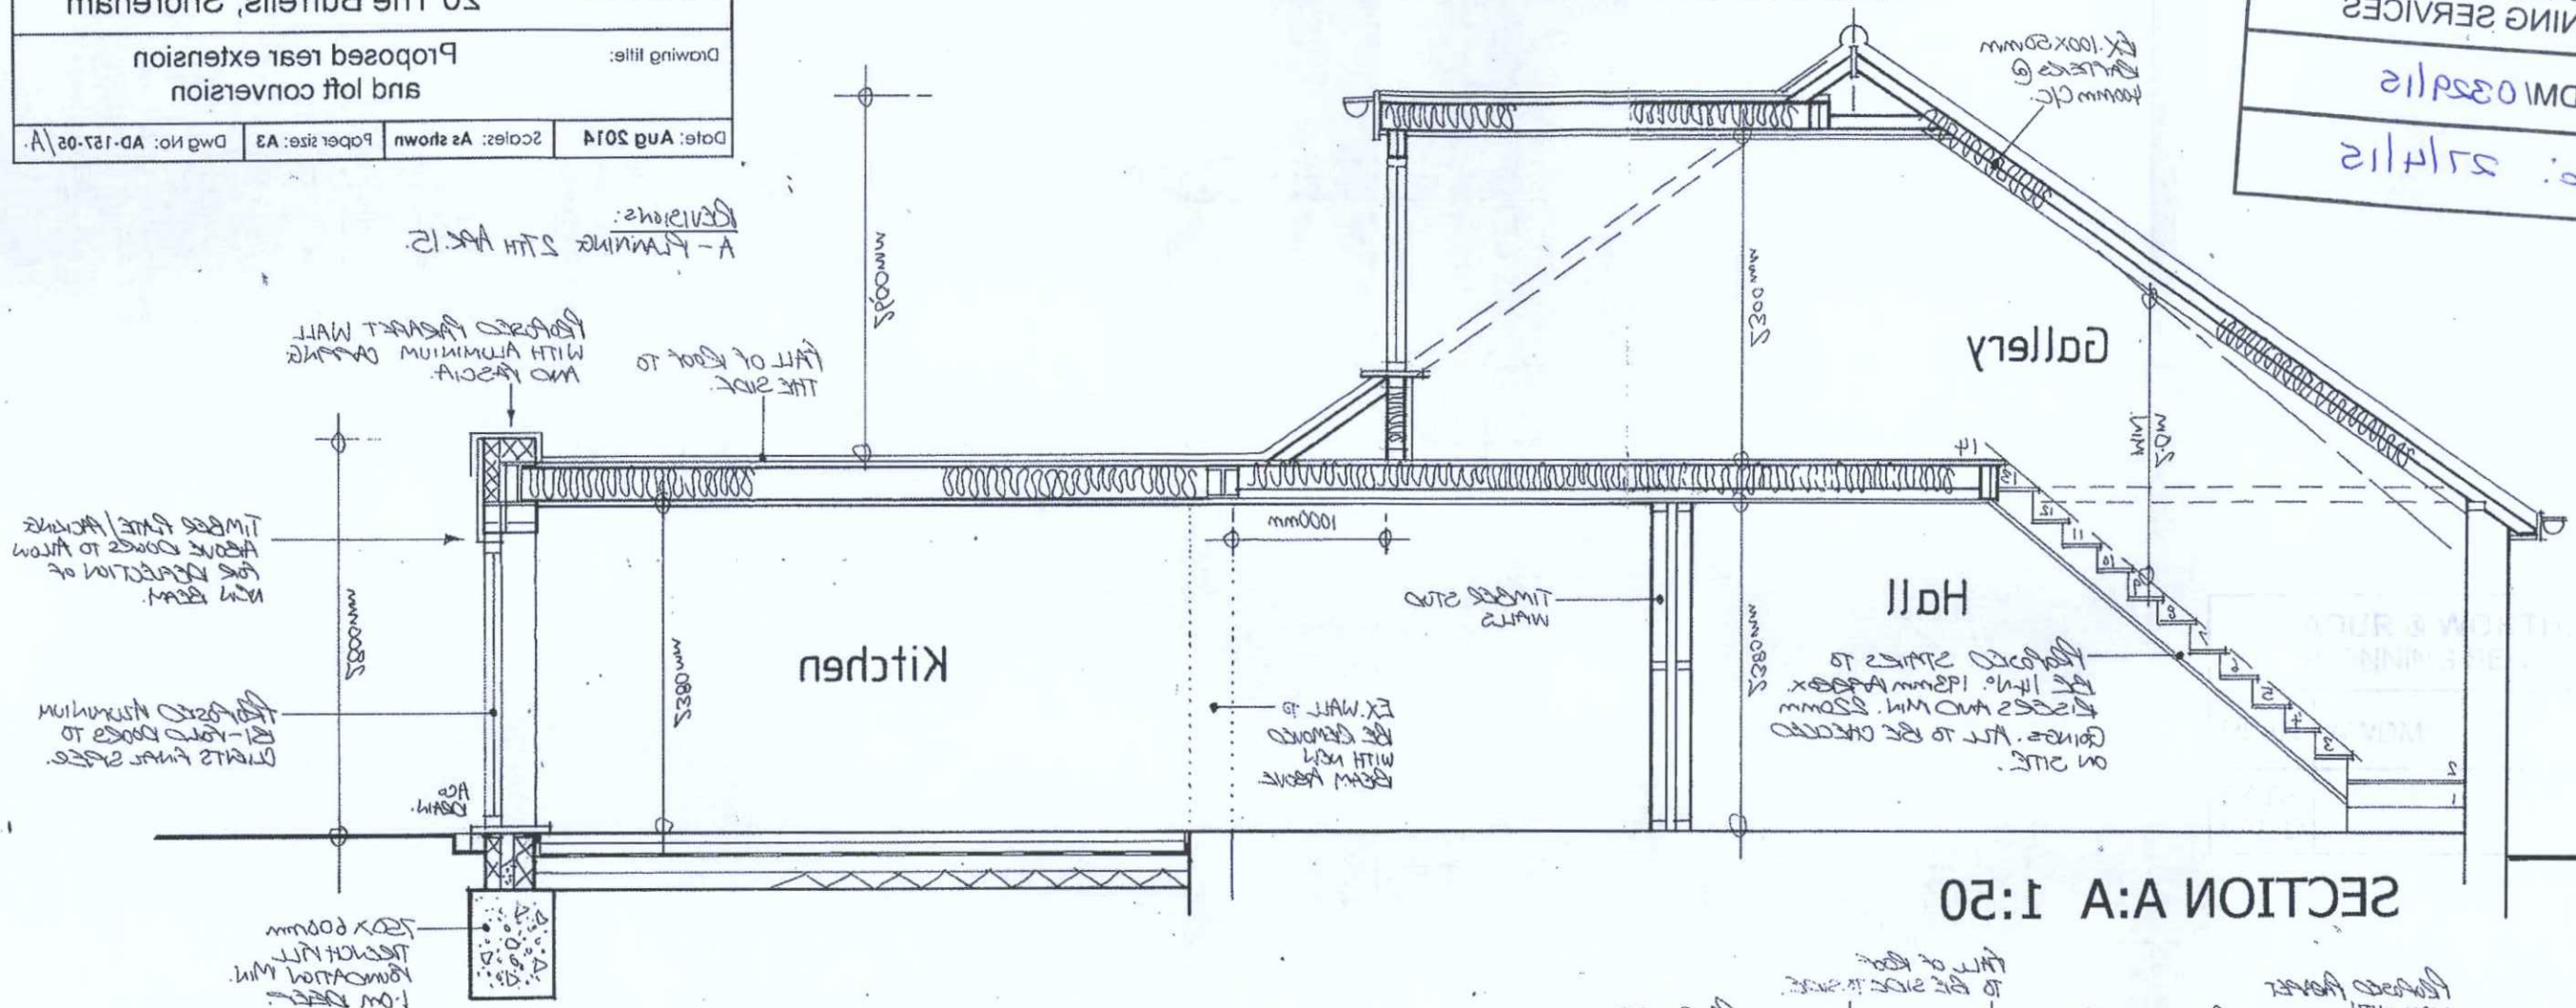
Drawing title:	Proposed rear extension and loft conversion
Address of works:	20 The Burrells, Shoreham

attebury moore associates
architectural & quantity surveying services

Unit 1
Gosling Croft Business Park
Long Furlong
Clapham Worthing
West Sussex BN13 3UT

Date: Aug 2014	Scales: As shown	Paper size: A3	Dwg No: AD-157-05/A

Revisions:


Gallery
Hall
Kitchen
1000mm
2280mm
Timber stud walls
