


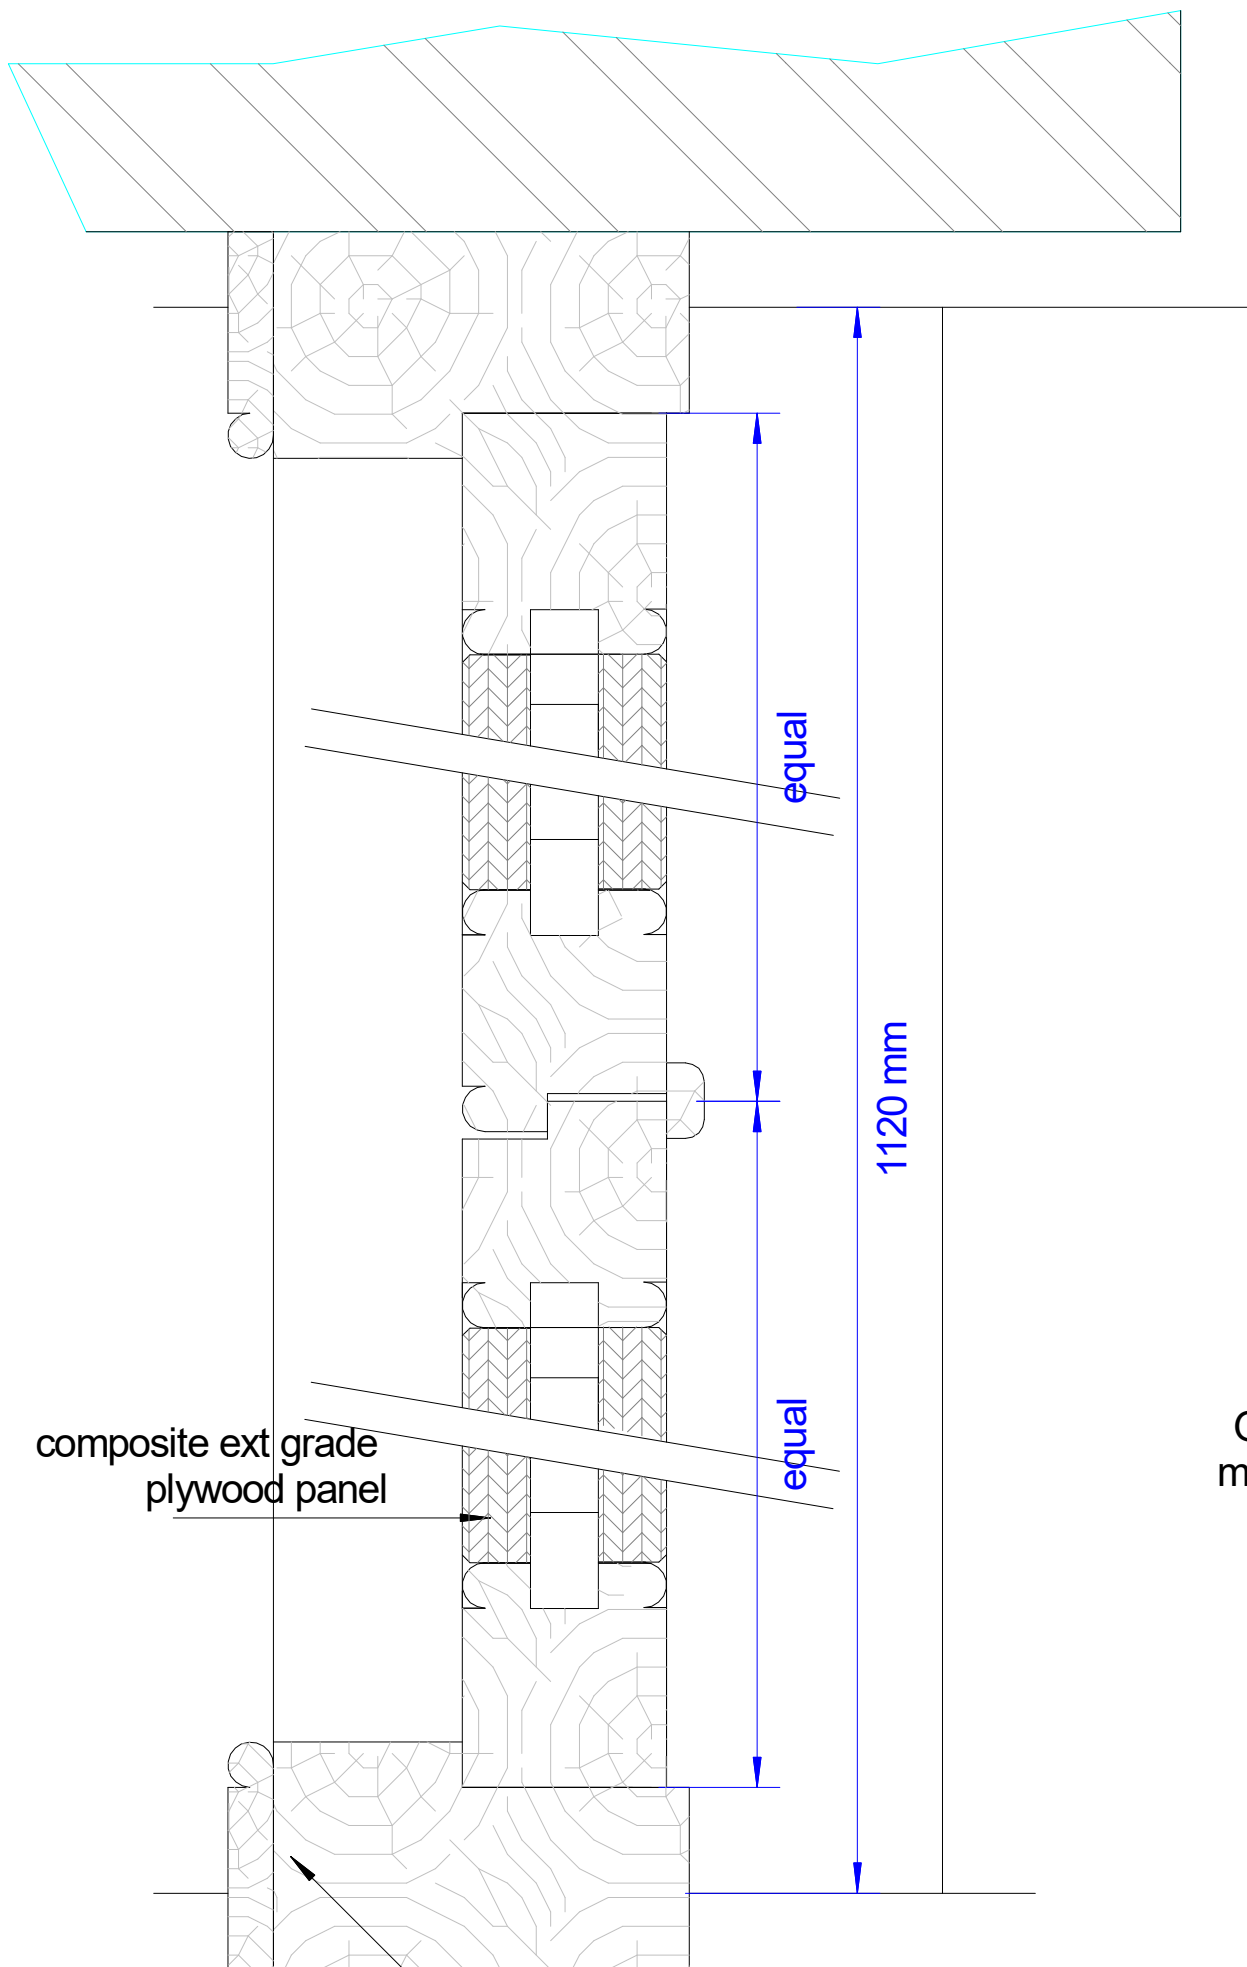

SECT C-C


110 x 60 frame

All door sections 54mm finished thickness. Where not otherwise specified worked from 65 x 54 mm stock

All hardwood, painted



Existing French doors at terrace level. Glazed/solid ratio respected, sections and mouldings (ovolo and bead) echoed (scaled as necessary for smaller doors)

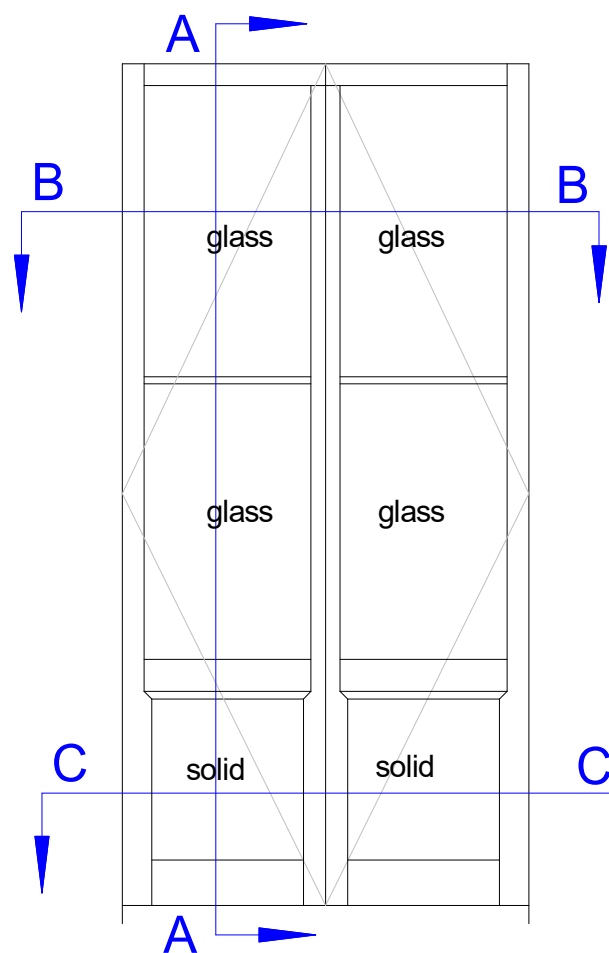

KEY TO SECTIONS (NTS)

'AYRTON' Beach House, Worthing, BN11 2EJ
Refurbishment
Colin Irvine - irvinesisk@btopenworld.com

DWG No: CA 05 | rev A

Scale: 1:2

Dec 2025

COURTYARD
ACCESS

JOINERY
DETAILS

Printed 21/01/2026 11:49
Scale correct at A3 size