ADUR & WORTHING PLANNING SERVICES	
PLAN	AWDM/ 0319/18
DATE VALID	13 APR 2018

DOORS

SYSTEM 10 – OPEN IN
P10502 OUTER FRAME, P10501 & P10502 THRESHOLDS

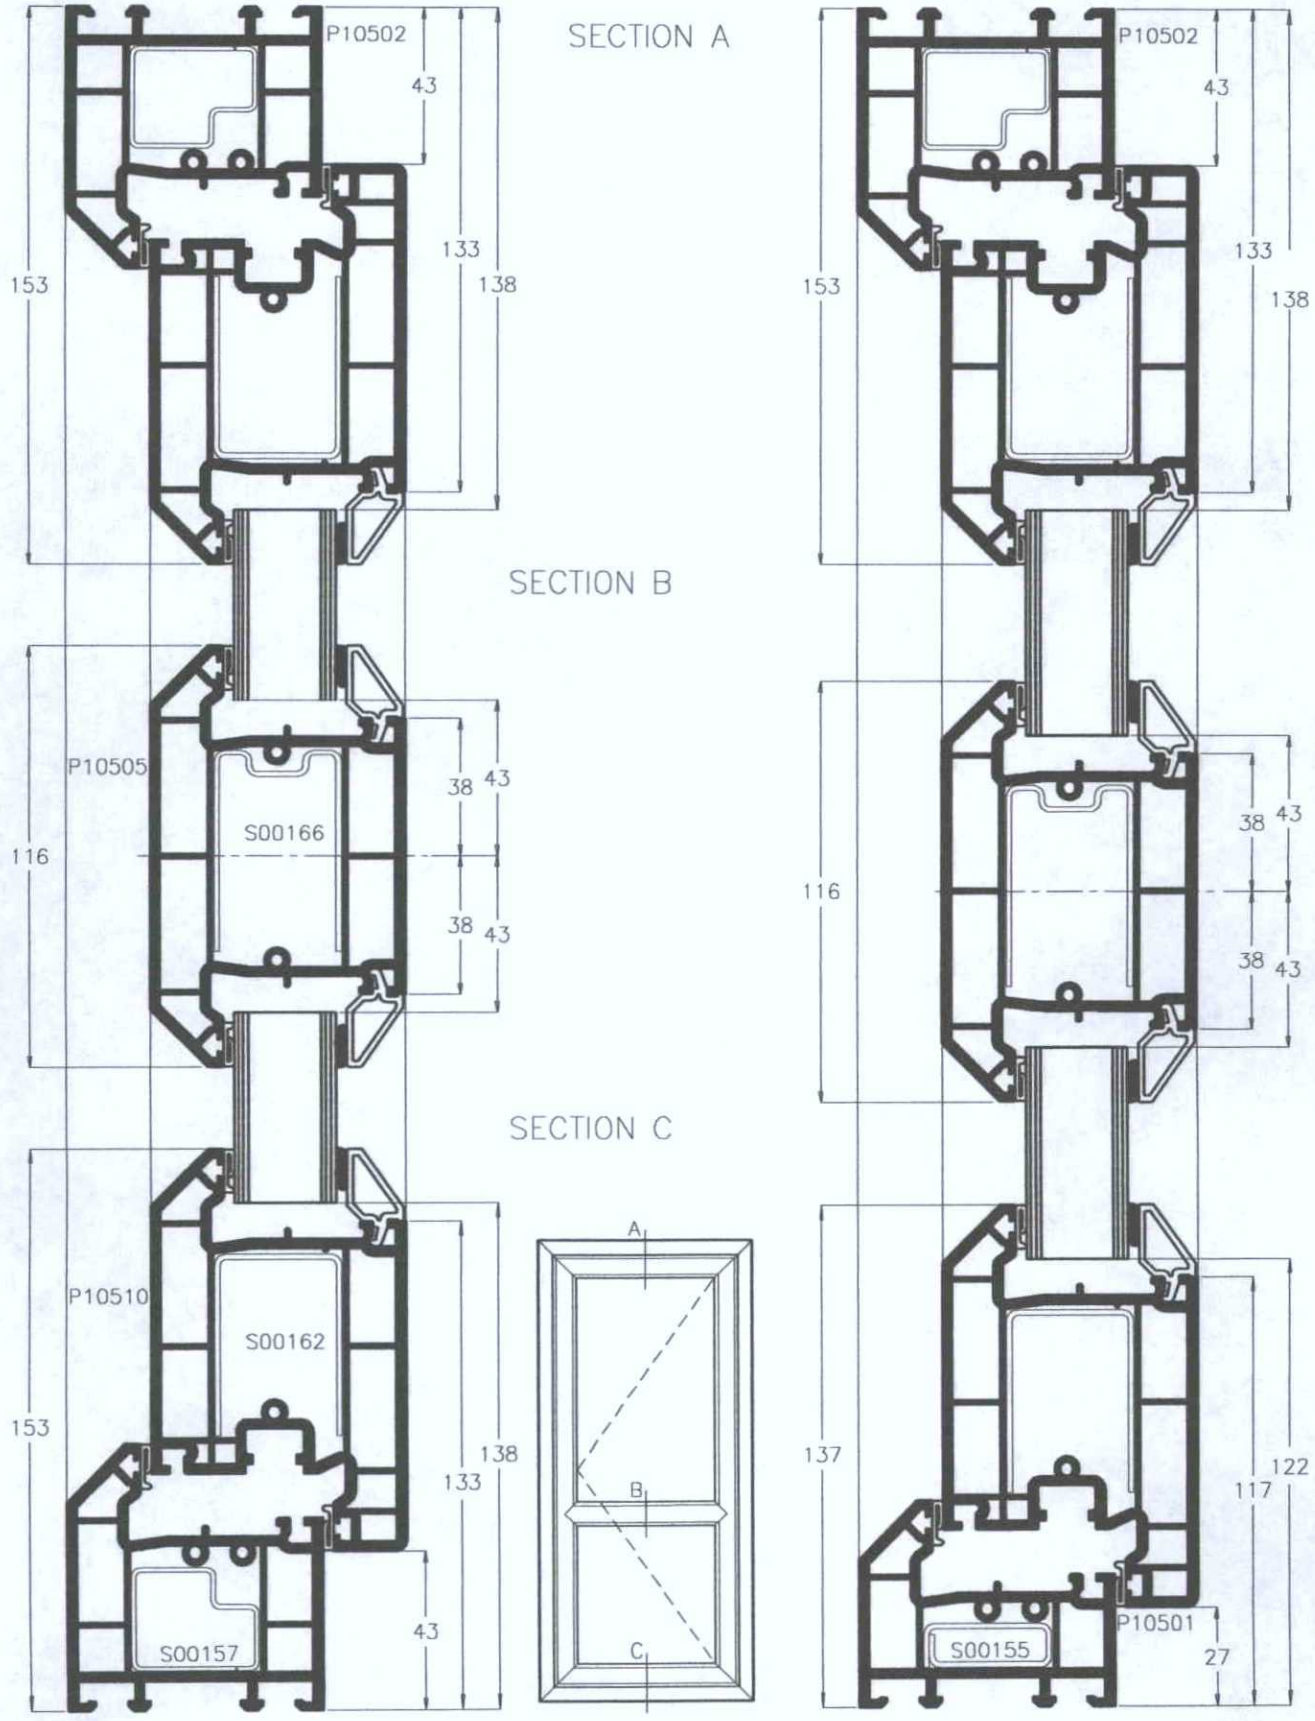

If printed this document becomes uncontrolled

(c) BOWATER BUILDING PRODUCTS

SYSTEM 10 – FRENCH DOOR – OPEN OUT – P10502 OUTER FRAME

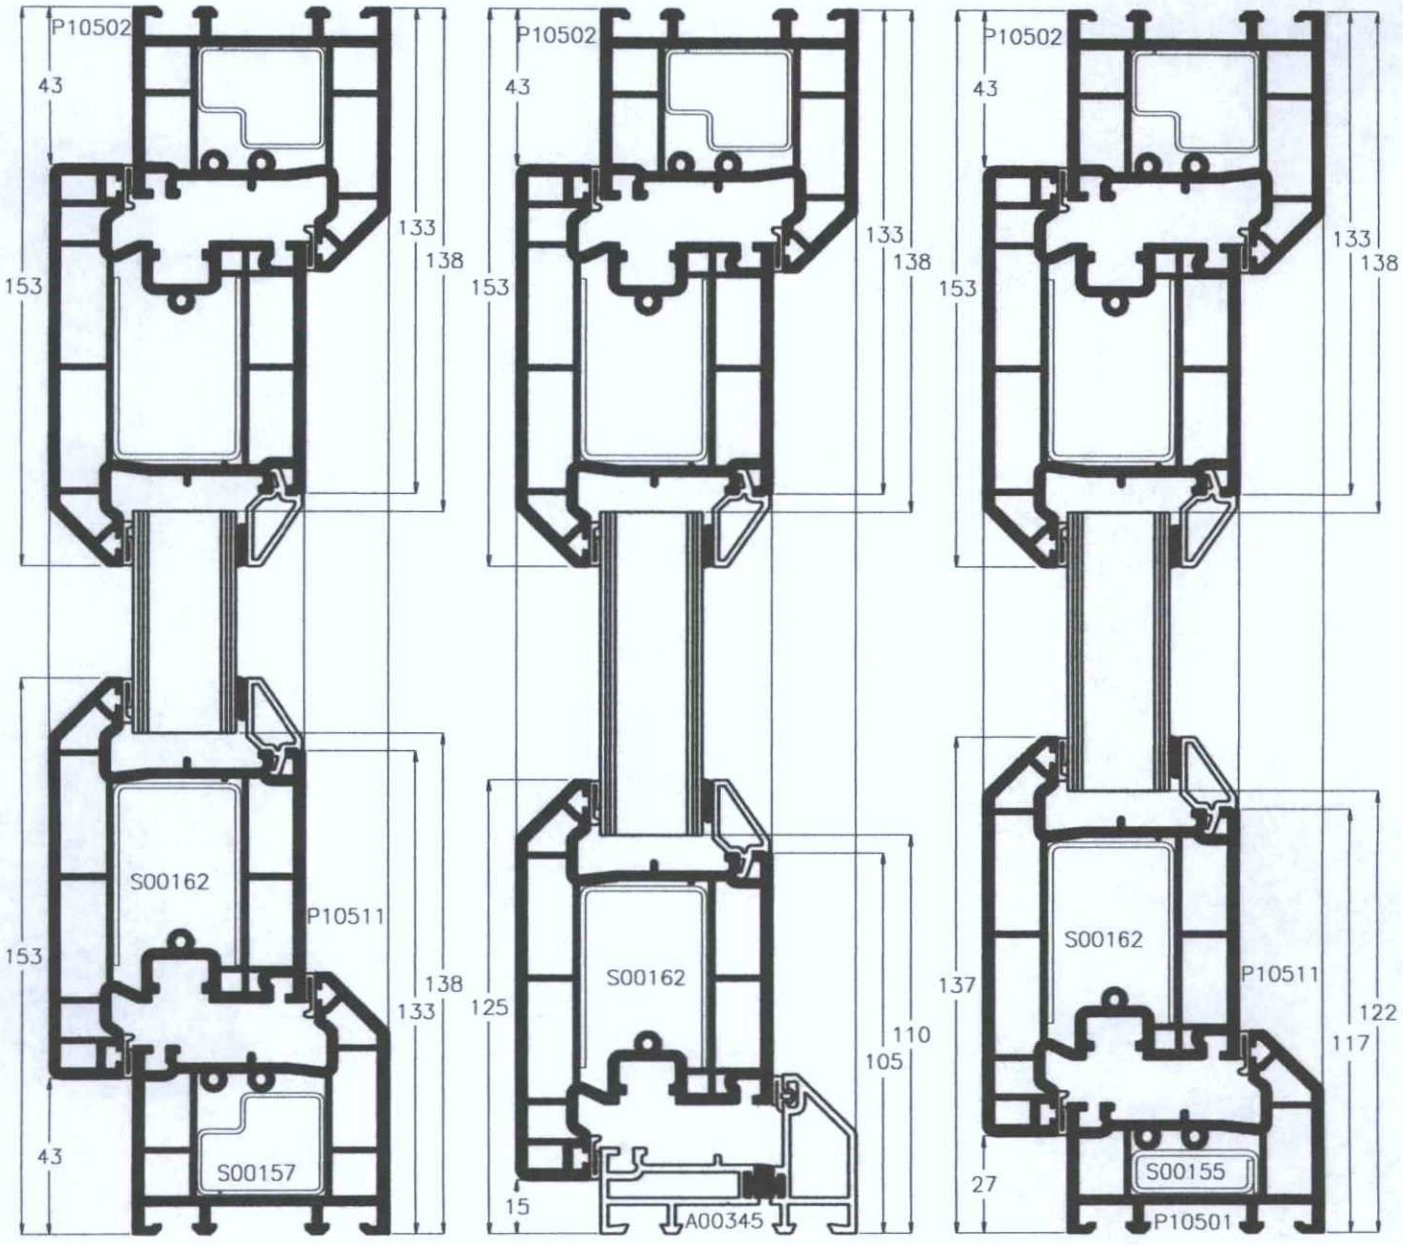

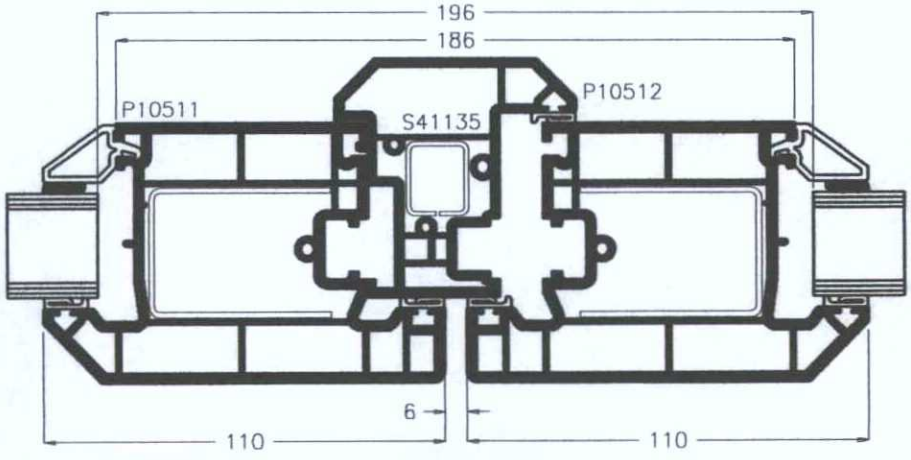

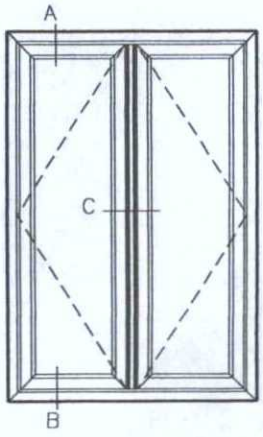

If printed this document becomes uncontrolled

(c) BOWATER BUILDING PRODUCTS