B&W Group Ltd.


South and East Elevations - (Existing)


Scale 1:500@A1

Dwg. No. BW004 \ version 5

Scale Bar

0 2m 10m 12m 50m 52m 30m

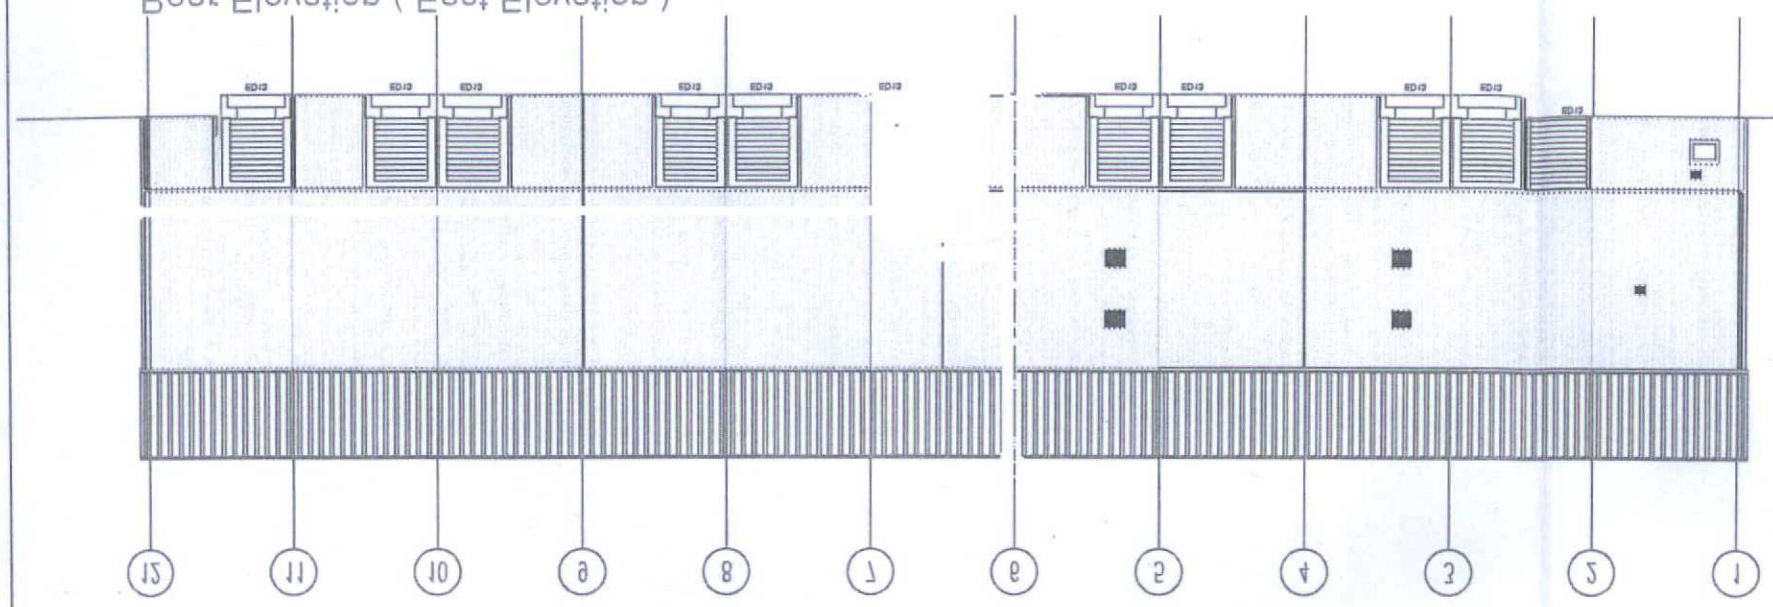

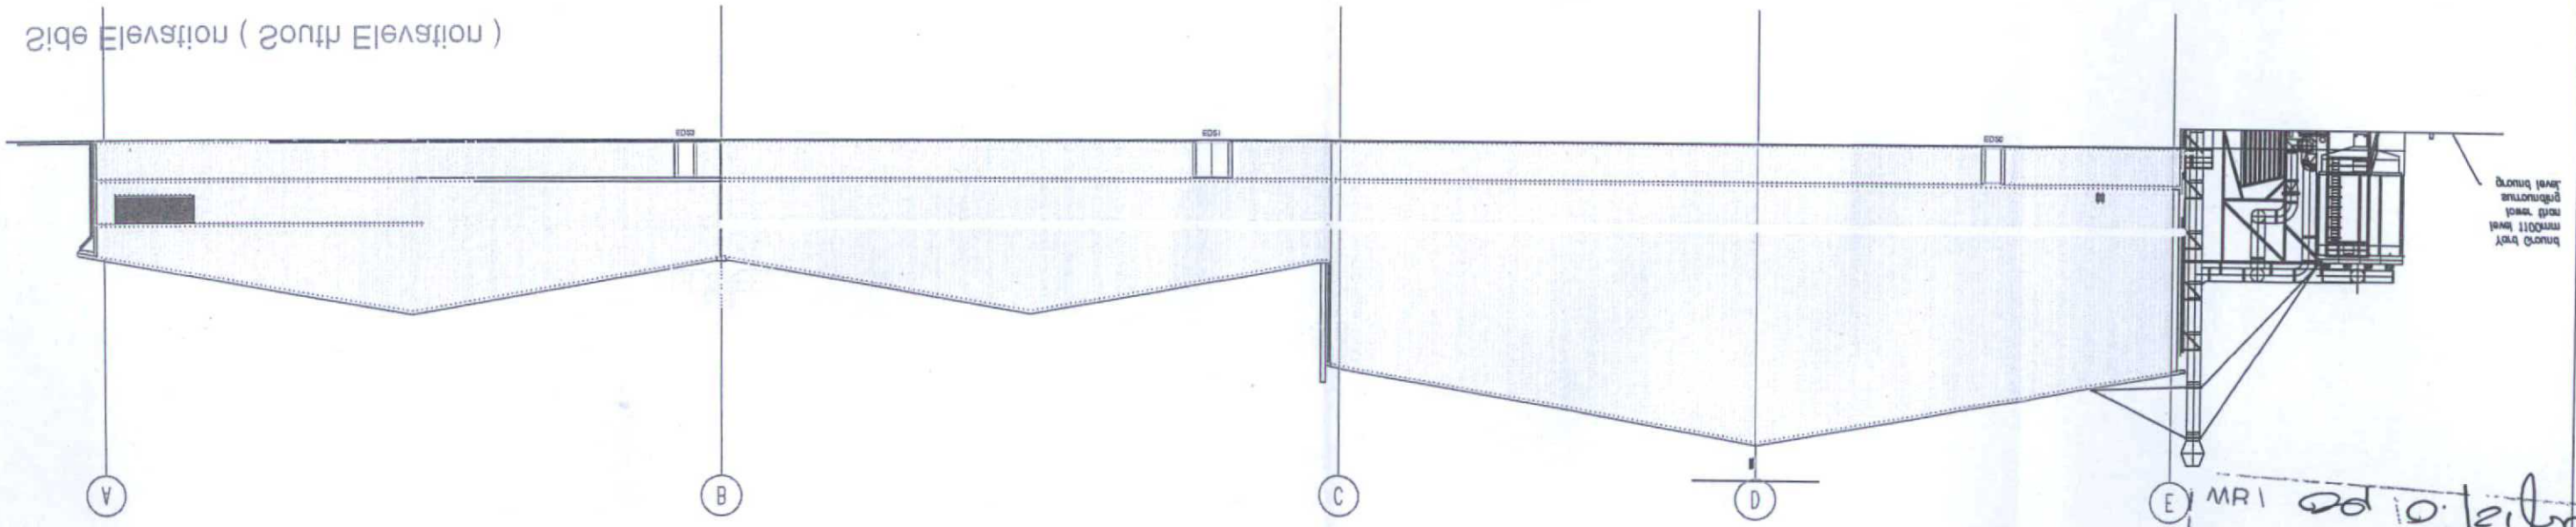

DEPOSITED PLAN NO.

BOROUGH OF WORTHING

TP REF NO.