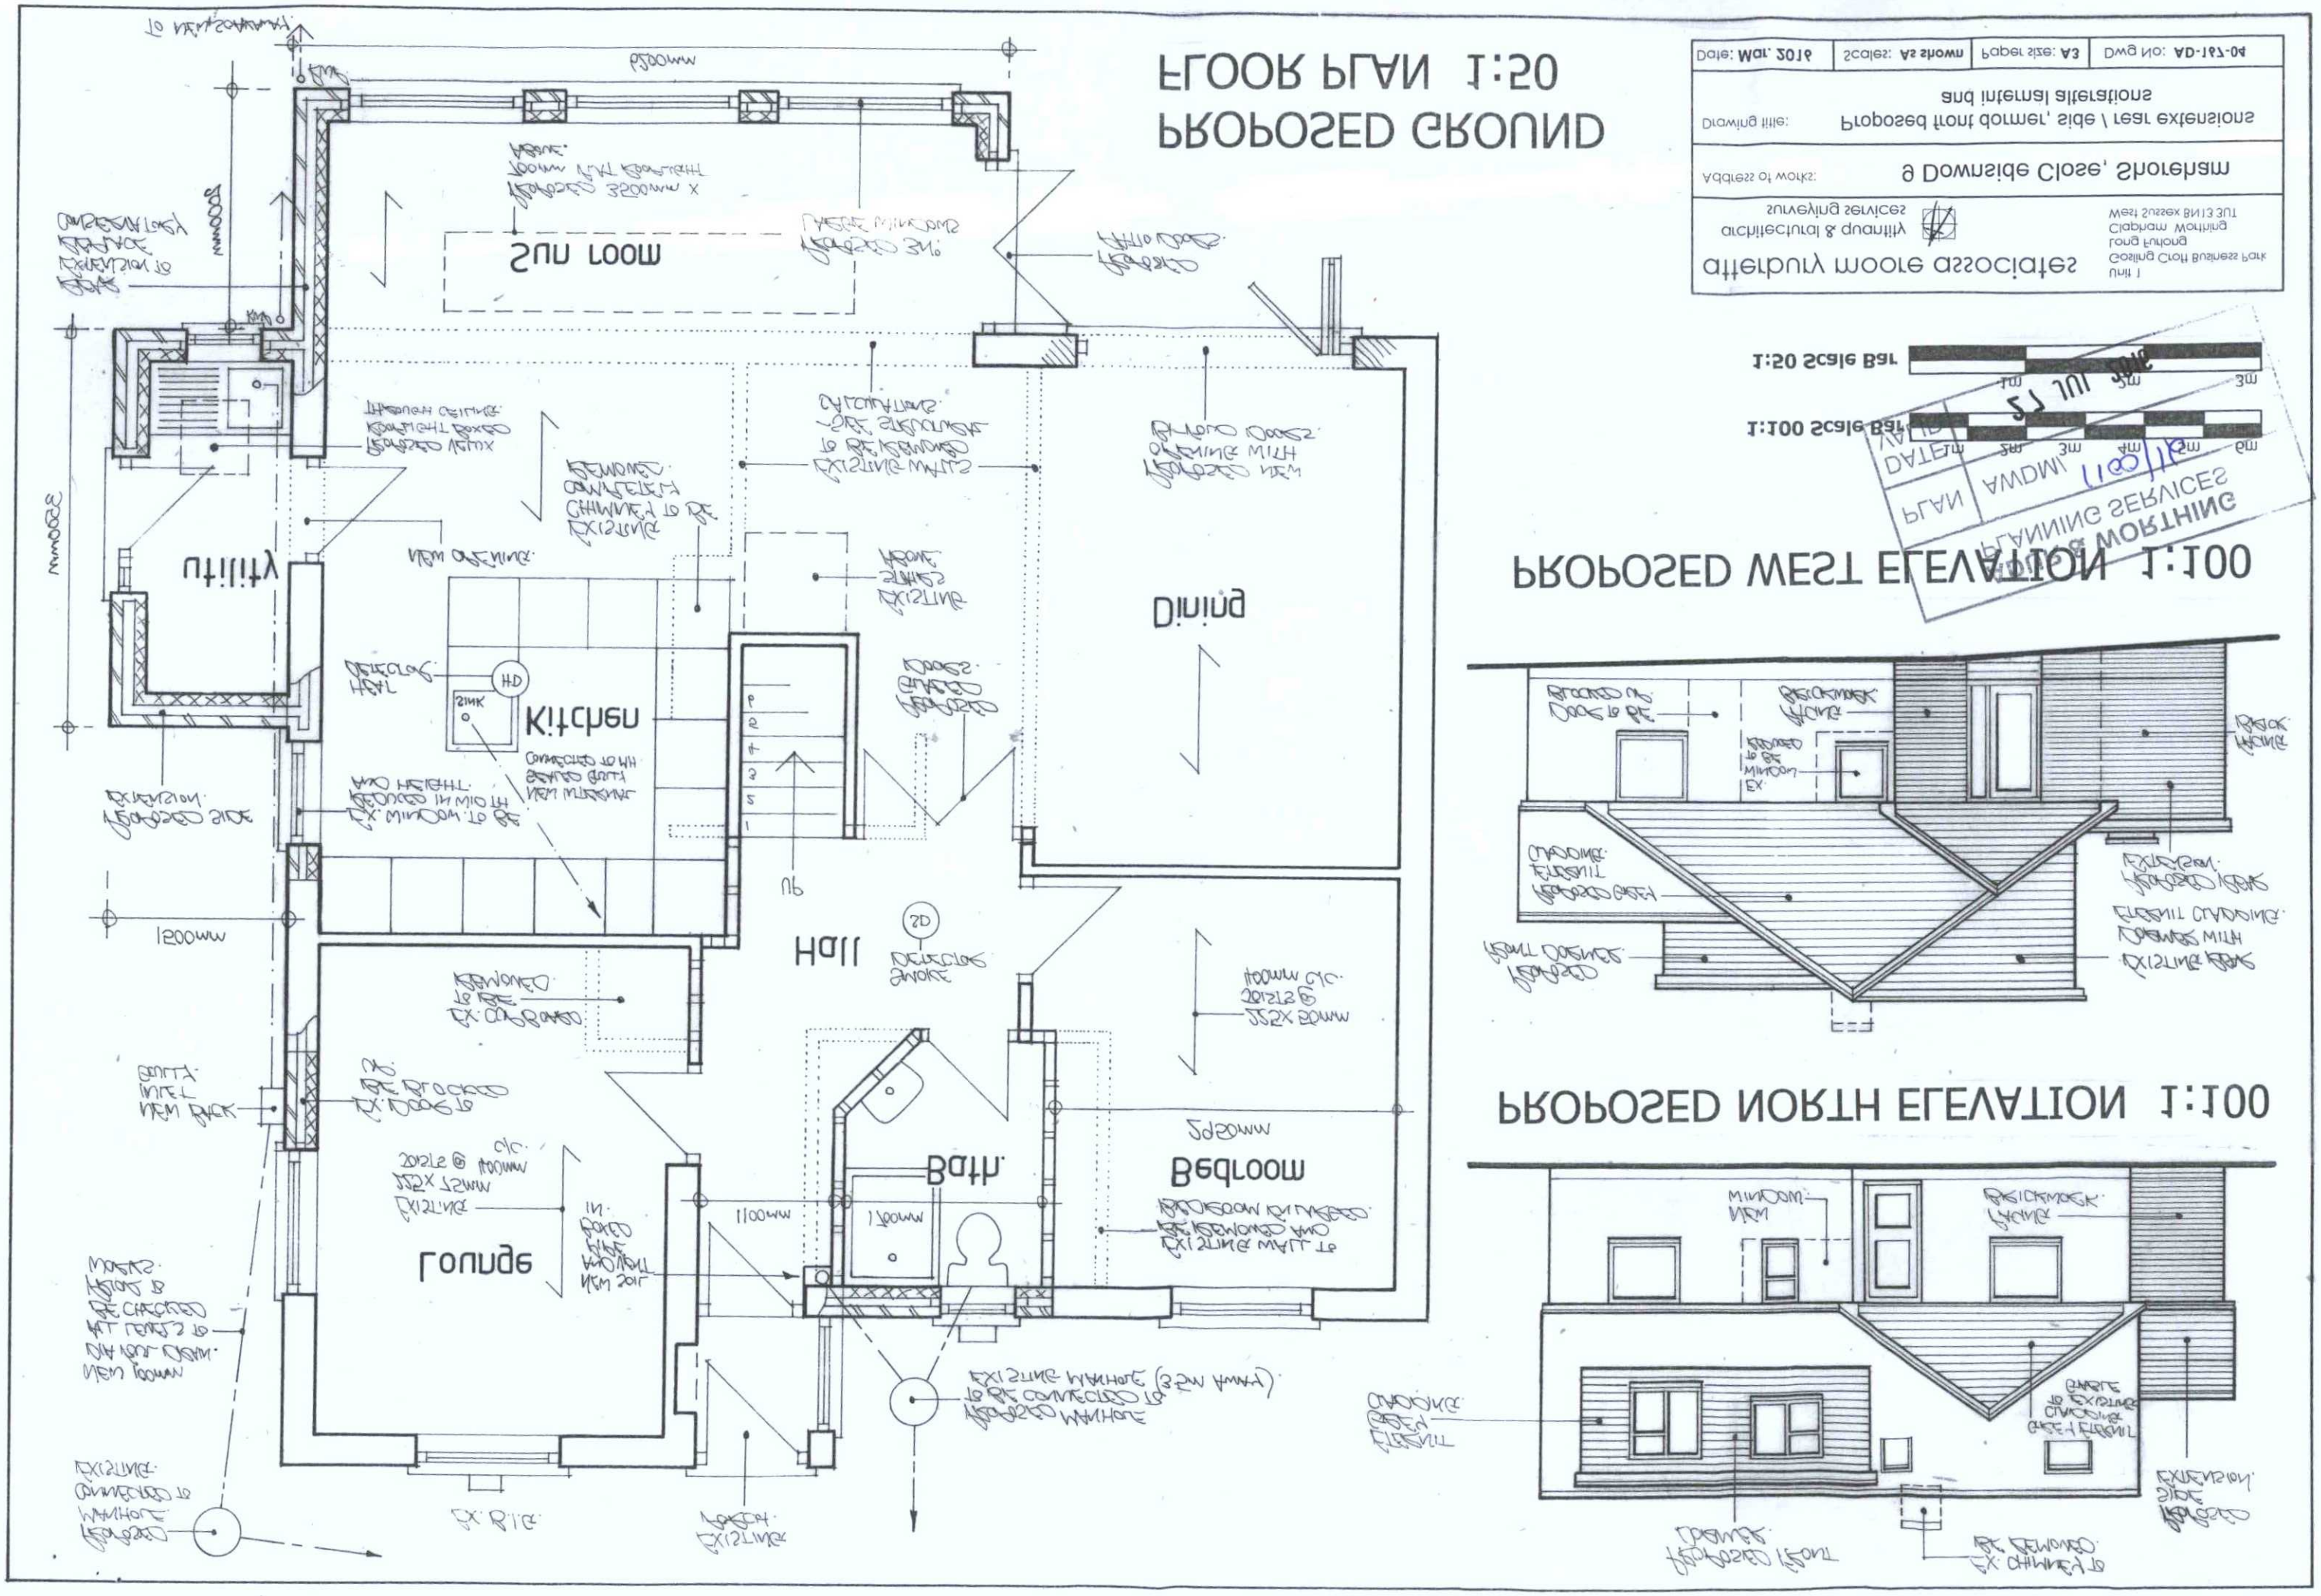
PROPOSED GROUND FLOOR PLAN 1:50
Sun room
Utility
Kitchen
Dining
Hall
Bedroom
Bath
Lounge
1200mm
1100mm
1700mm
2500mm
PROPOSED WEST ELEVATION 1:100
PROPOSED NORTH ELEVATION 1:100
1:20 Scale Bar
1:100 Scale Bar
Unit 1
Gosling Croft Business Park
Clapham Worthing
West Sussex BN13 3UT
architectural & quantity surveying services
Address of works: 9 Downside Close, Shoreham
Drawing title: Proposed front dormer, side \ rear extensions and internal alterations
Date: Mar. 2016
Scales: As shown
Paper size: A3
Dwg No: AD-167-04
PLAN
AWDM
PLANNING SERVICES
DATE
JUL 17