Plan Of Proposed Exit Widening
Drawing No BN01052019B
Scale 1:200 (A3)

Appendix 2

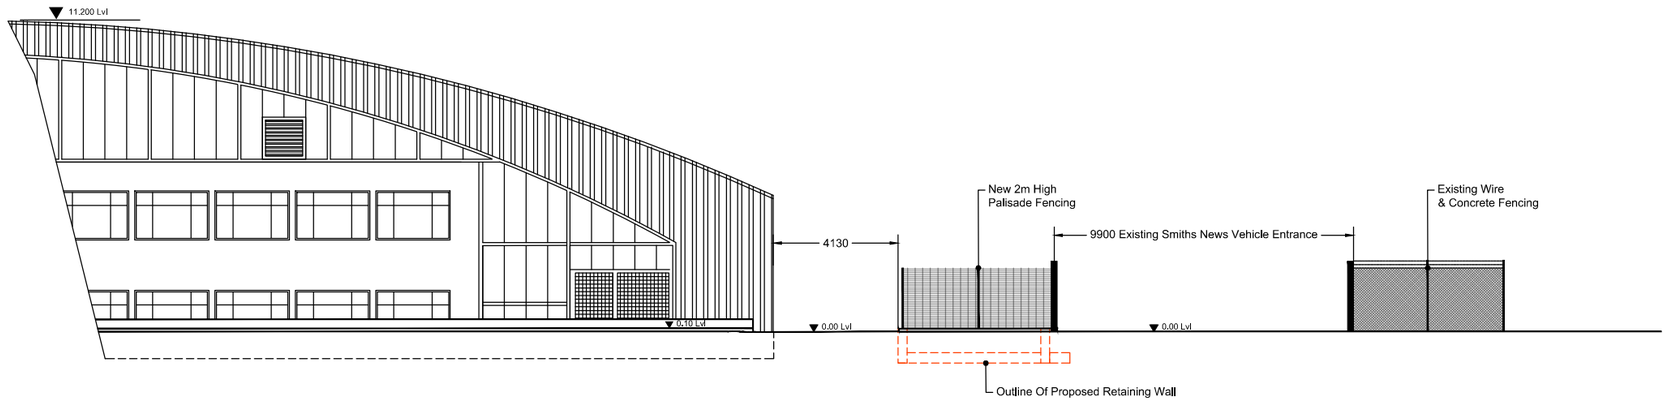

SECTION A-A

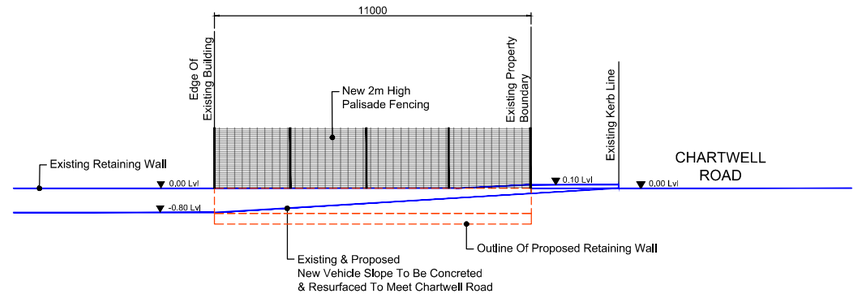

SECTION B-B

PLAN

Legend

- Application Site Boundary
- Other Land Under Applicants Control
- Existing Double Yellow Lines