

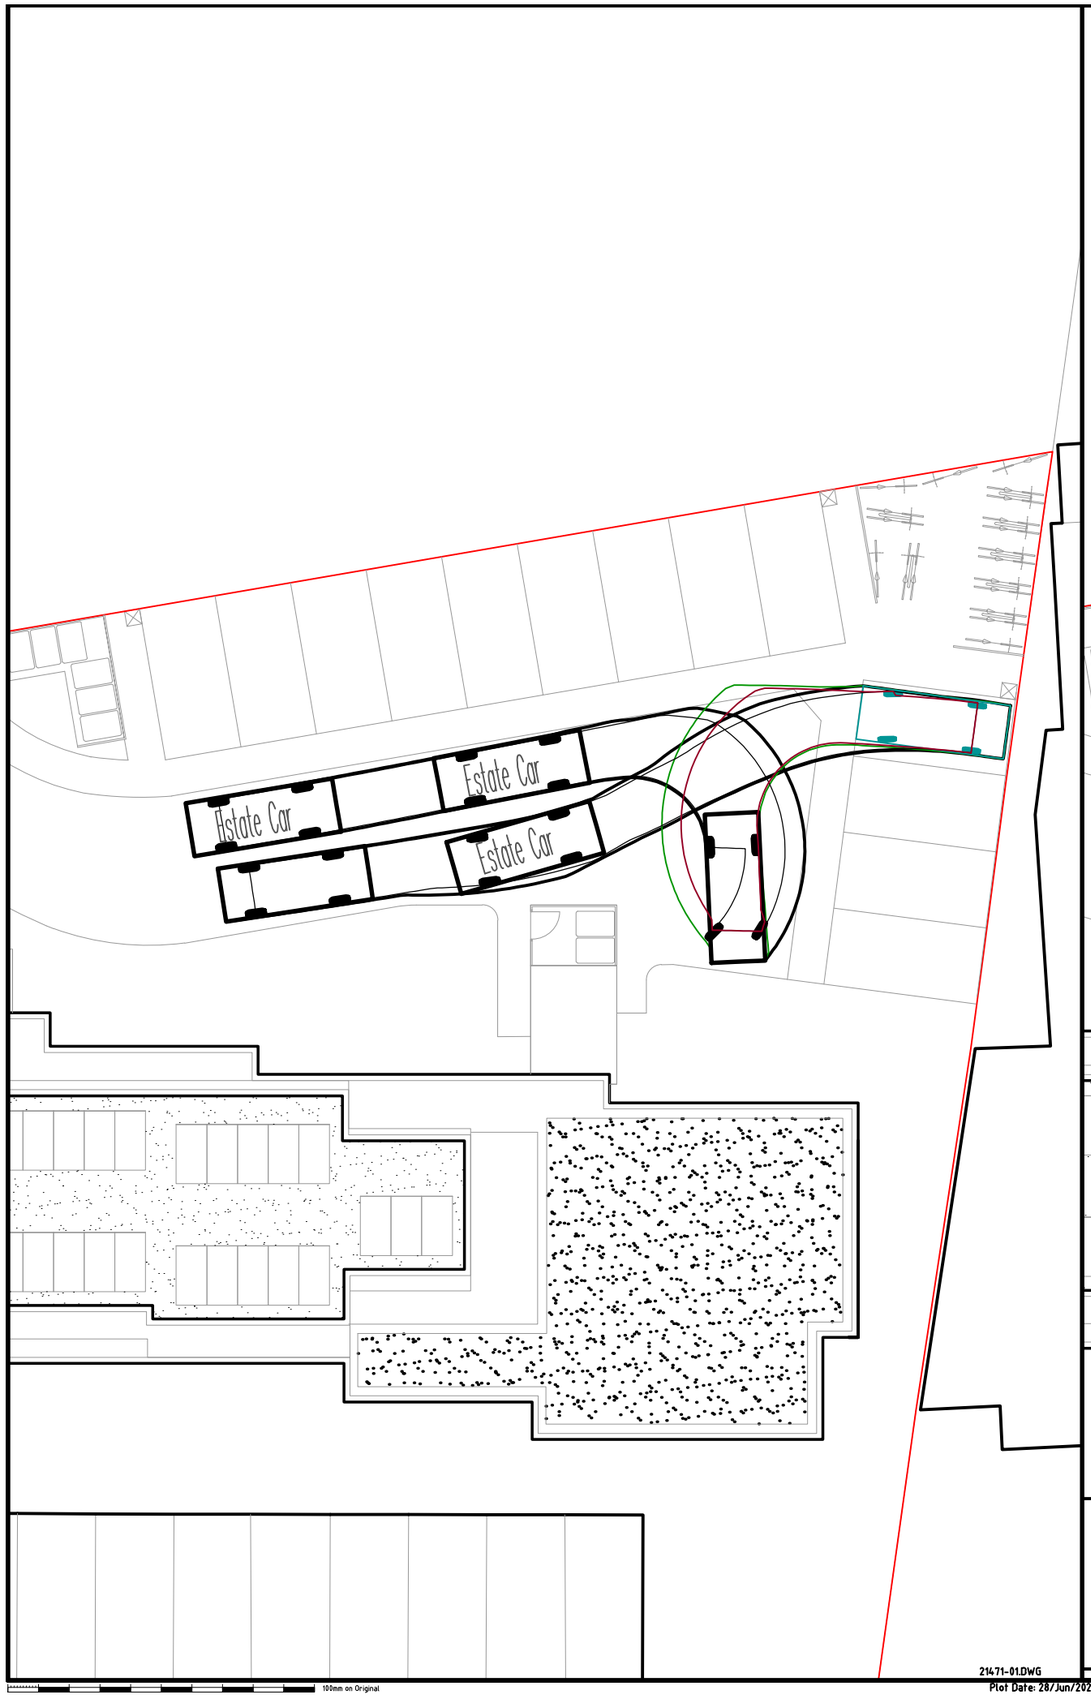


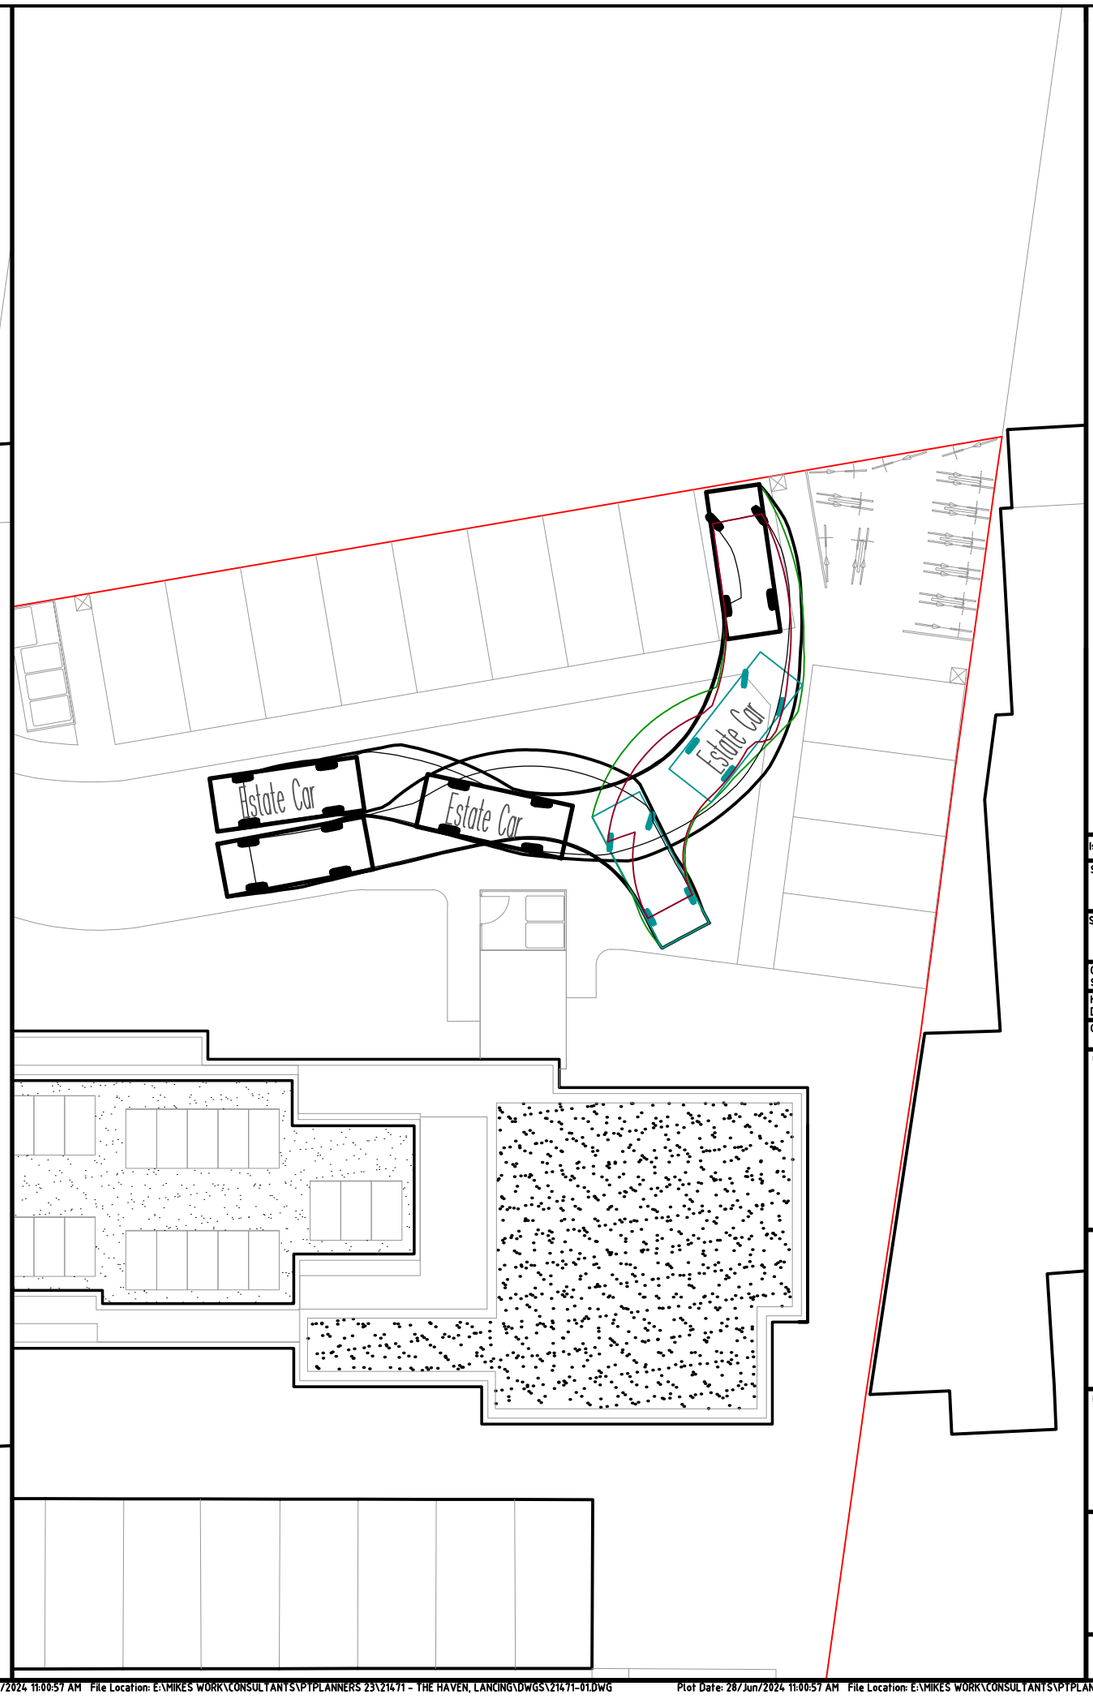

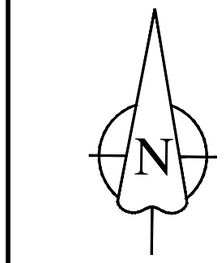

Estate Car

Overall Length	4.845m
Overall Width	1.750m
Overall Body Height	1.424m
Min Body Ground Clearance	0.188m
Max Track Width	1.685m
Lock to Lock Time	4.00 sec
Kerb to Kerb Turning Radius	4.950m

Issue	Description	Date

Status

PRELIMINARY

NOT TO BE USED FOR CONSTRUCTION

Scales	1:200	Current Issue Signatures	
		Author	LJS
Original Size	A3	Checker	A.RODERICK
Height Datum	O.S.	Approver	A.RODERICK
Grid	O.S.	© Copyright reserved	

Client

PTPlanners

Professional Technical Planners

'The Old Stables'
Ridgewood
Two Gates Lane
Bellingdon
Bucks.
HP5 2XS

www.ptplanners.com

Tel: +44(0)1494 757244

Project

THE HAVEN
BRIGHTON ROAD, LANCING

Title

VEHICLE SWEPT PATHS
- ESTATE CAR

Drawing No.	Project No.	Rev
01 —	21471 —	01