

T.P. OFFICE COPY
BOROUGH OF WORTHING
DEPOSITED 1.6.09
TP REF. No.
WBS/ 09/0407/FUL

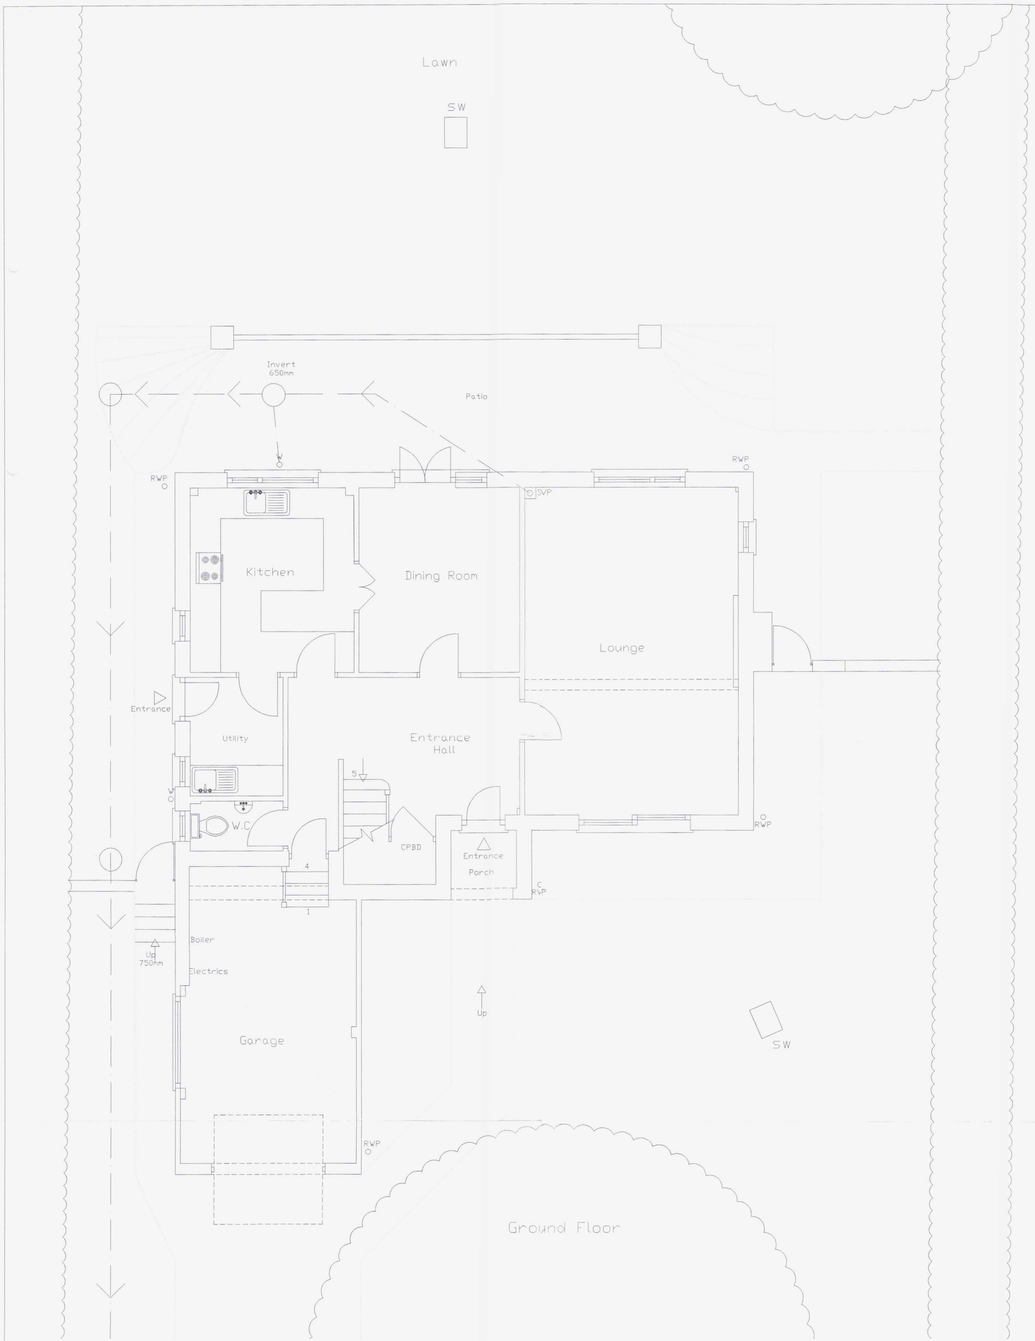

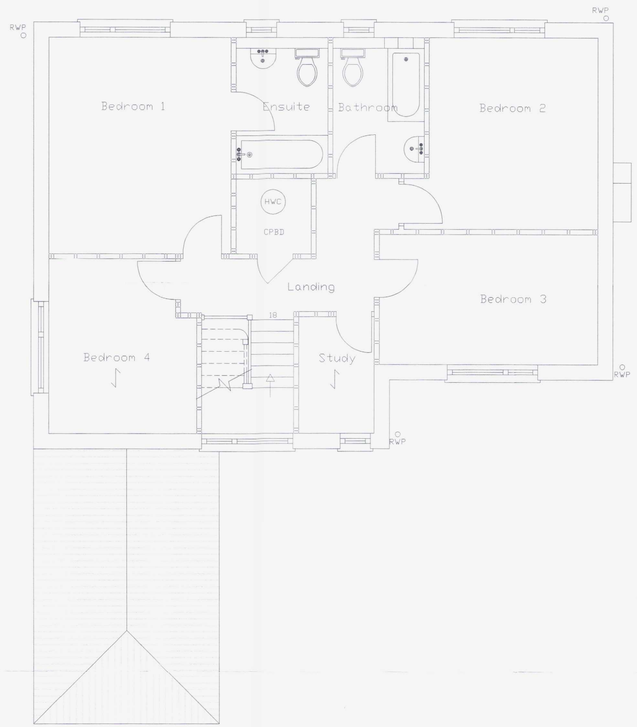

WORTHING BOROUGH COUNCIL
2 0 JUL 2009
CONSENT GRANTED
SUBJECT TO CONDITIONS

Scale 1:50 / 1:100: 0, 1m, 2m, 3m, 4m, 5m / 2m, 4m, 6m, 8m, 10m

Colin Jessey Associates
29 Parkfield Rd, Worthing, BN13 1EP, Tel. 01903 212019, www.colinjessey.co.uk

Client	Mr & Mrs K Reidy			Paper Size A1
Contract	Single Storey Extensions to Front & Side Elevations & Internal Alterations			
At	31 Mayfield Close, Findon, Worthing, BN14 0AG			
Title	Survey Floor Plans			
DWG. No.	118.09.01	Scale: 1:50	Date: 22/01/09	Drawn By: S.D
Rev.				
Details.				Date:
Details.				Date:
Details.				Date: