PLAN	AWDM/0401/15
DATE VALID	Dec 3/5/15

AMENDMENT



Front (West) Elevation.

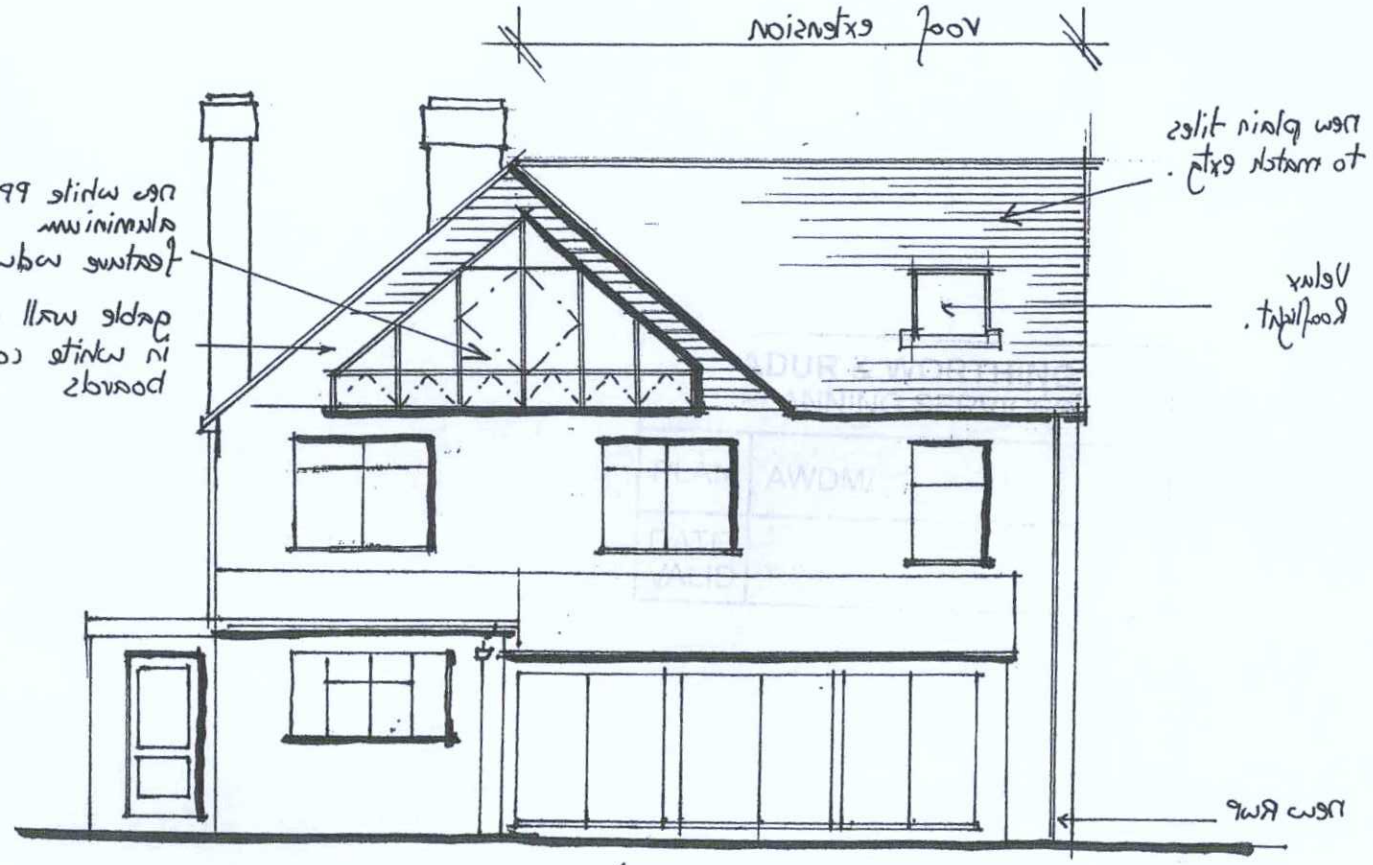

Rear (East) Elevation

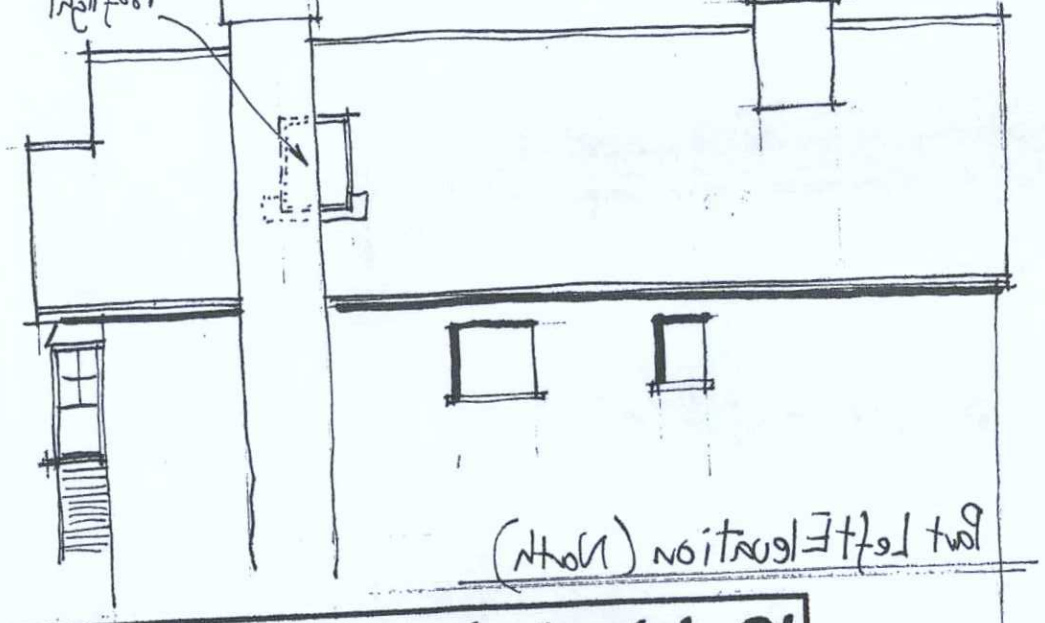

Part left Elevation (North)

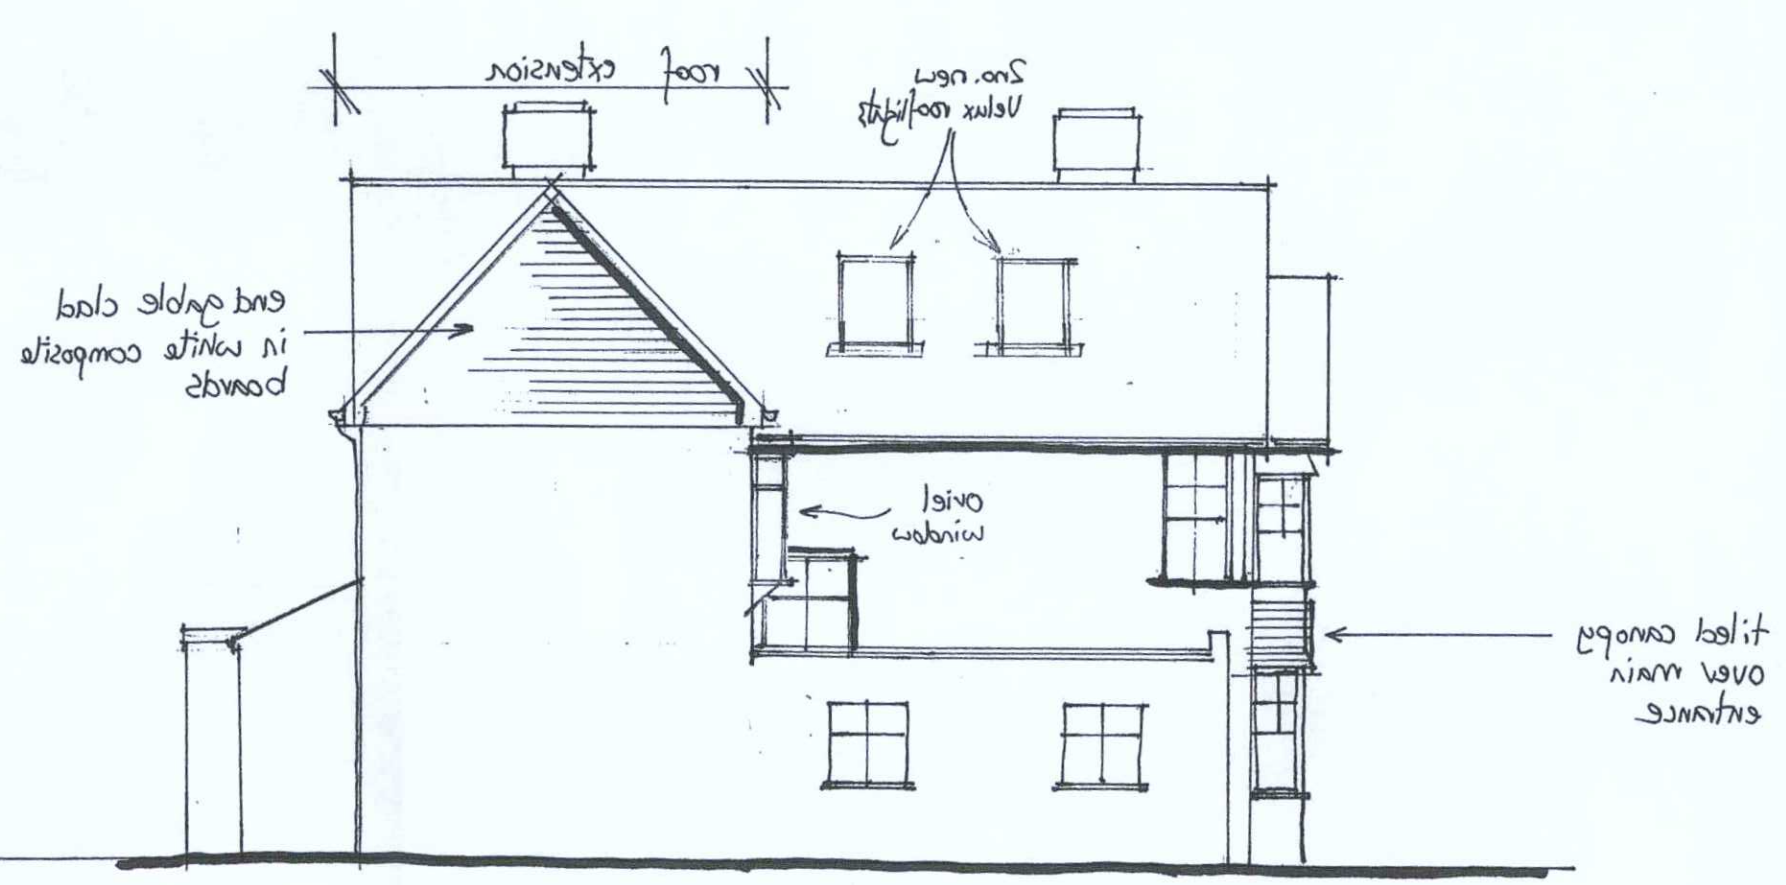

Right (South) Elevation

12, Windleham Gardens, Shoreham

Proposed Elevations.

Peter Ovenill Associates
Chartered Building Surveyors
The Hideaway,
2 Furze Hill,
Hove,
BN3 1PA
Tel. No. 01273 554400
Fax No. 01273 559779

SCALE	1:100 @ A3	DRG. NO.		REV
DATE	Jan '15	1113	17	A
DRAWN	MAT			

Rev A 7/5/15. Rooflights repositioned. North elevation shown.








AMENDMENT

ADUR & WORTHING PLANNING SERVICES		
	PLAN	DATE
	AWDM/0101/15	15/12/15