ITEM 2

INTERNALLY ILLUMINATED TYPE 3A PROJECTING SIGN

Featuring pushed through opal acrylic logo decorated in corporate colours (SCALE 1:15)

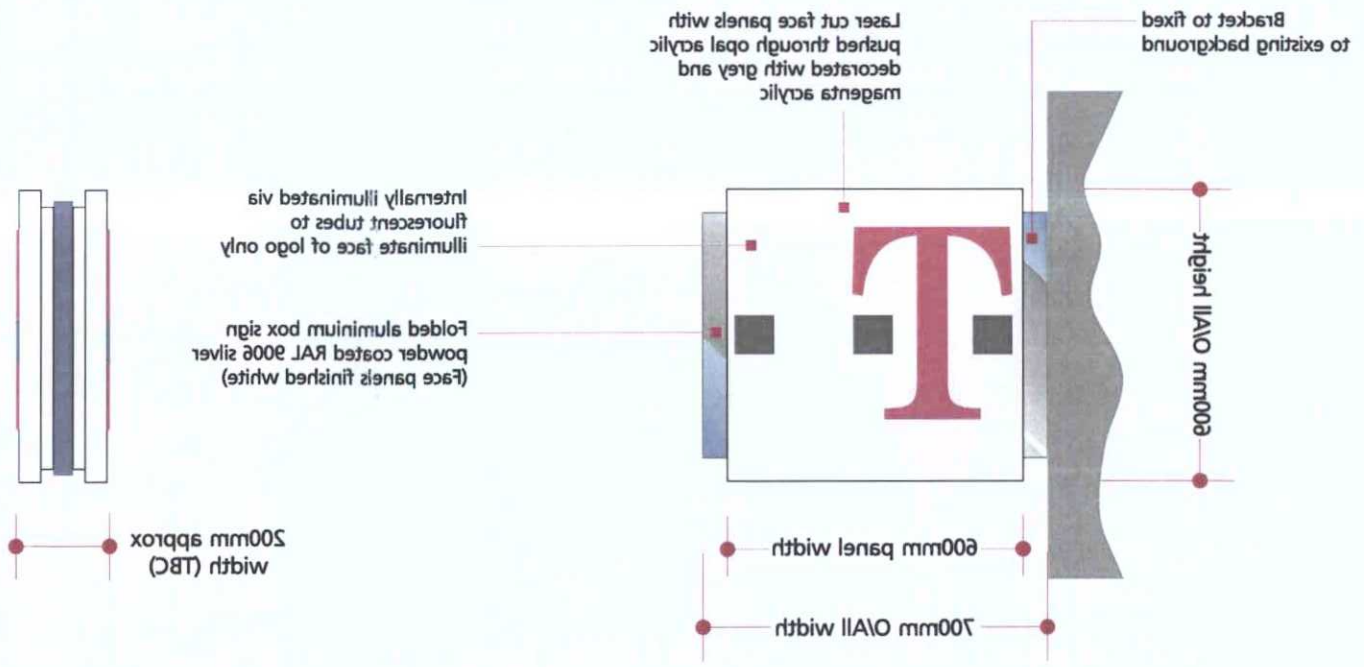

PROPOSED ELEVATION

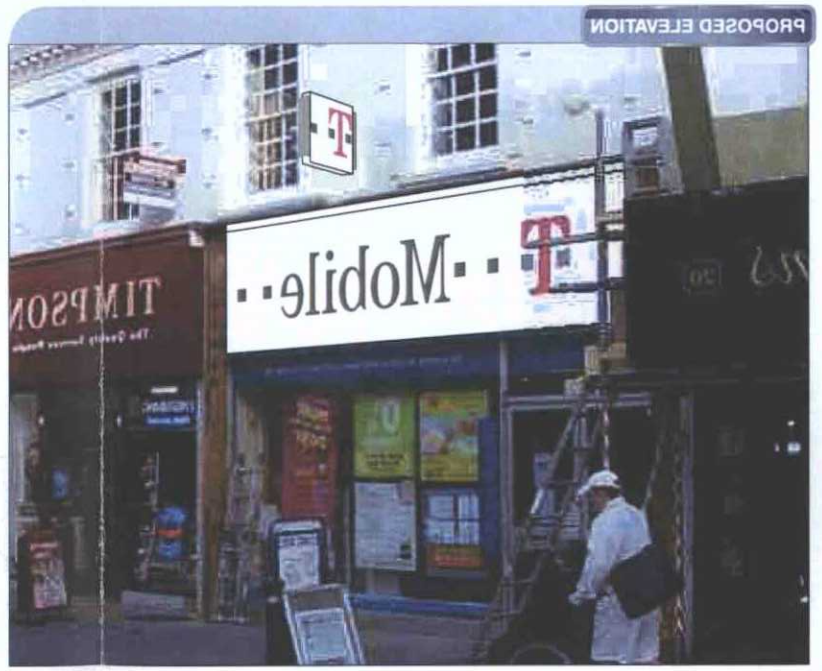

EXISTING ELEVATION

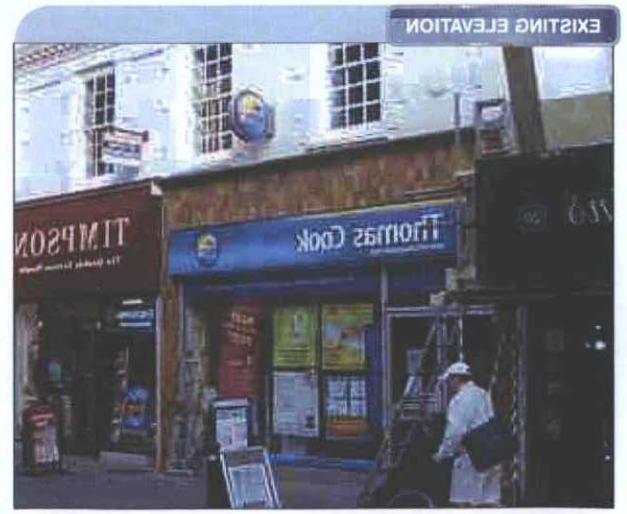

T··Mobile···
WORTHING

BLAZE NEON LTD
5 Patricia Way, Pysons Road,
Broadstairs, Kent. CT10 2XZ.
t +44 (0) 1843 601075 f +44 (0) 1843 867924
design@blazeneon.com
www.blazeneon.com

Document Information

Client:
T-Mobile

Address:
18 MONTAGUE STREET WORTHING
BN11 3HF

Drawing Number:
26219

Drawn By:
S.PERRY

Sheet Number:
2-2

Date:
19/10/07

Scale:
AS SHOWN

Revision: A
Rev A) New layout added to fascia S.P 29/10/07

Artwork / Colours

- Original artwork required
- Colour references to be confirmed

Colour References:

PMS Rhodamine Red — PMS Cool Grey 7

Fonts

- Font style to be confirmed

Font Styles:

Construction Notes

- All dimensions to be confirmed
- Construction details to be confirmed
- Fixing details to be confirmed

Additional Notes:

BOROUGH OF WORTHING
DEPOSITED 15/11/07
Plan No.
WB/07/1108/ADV

THE COPYRIGHT OF THIS DRAWING IS OWNED BY BLAZE NEON LIMITED AND IS NOT TO BE DISCLOSED TO OTHER PERSONS OR TO BE USED FOR MANUFACTURING PURPOSES WITHOUT PERMISSION.