amendments				
rev.	date	comment	auth.	chkd.
-	-	-	-	-

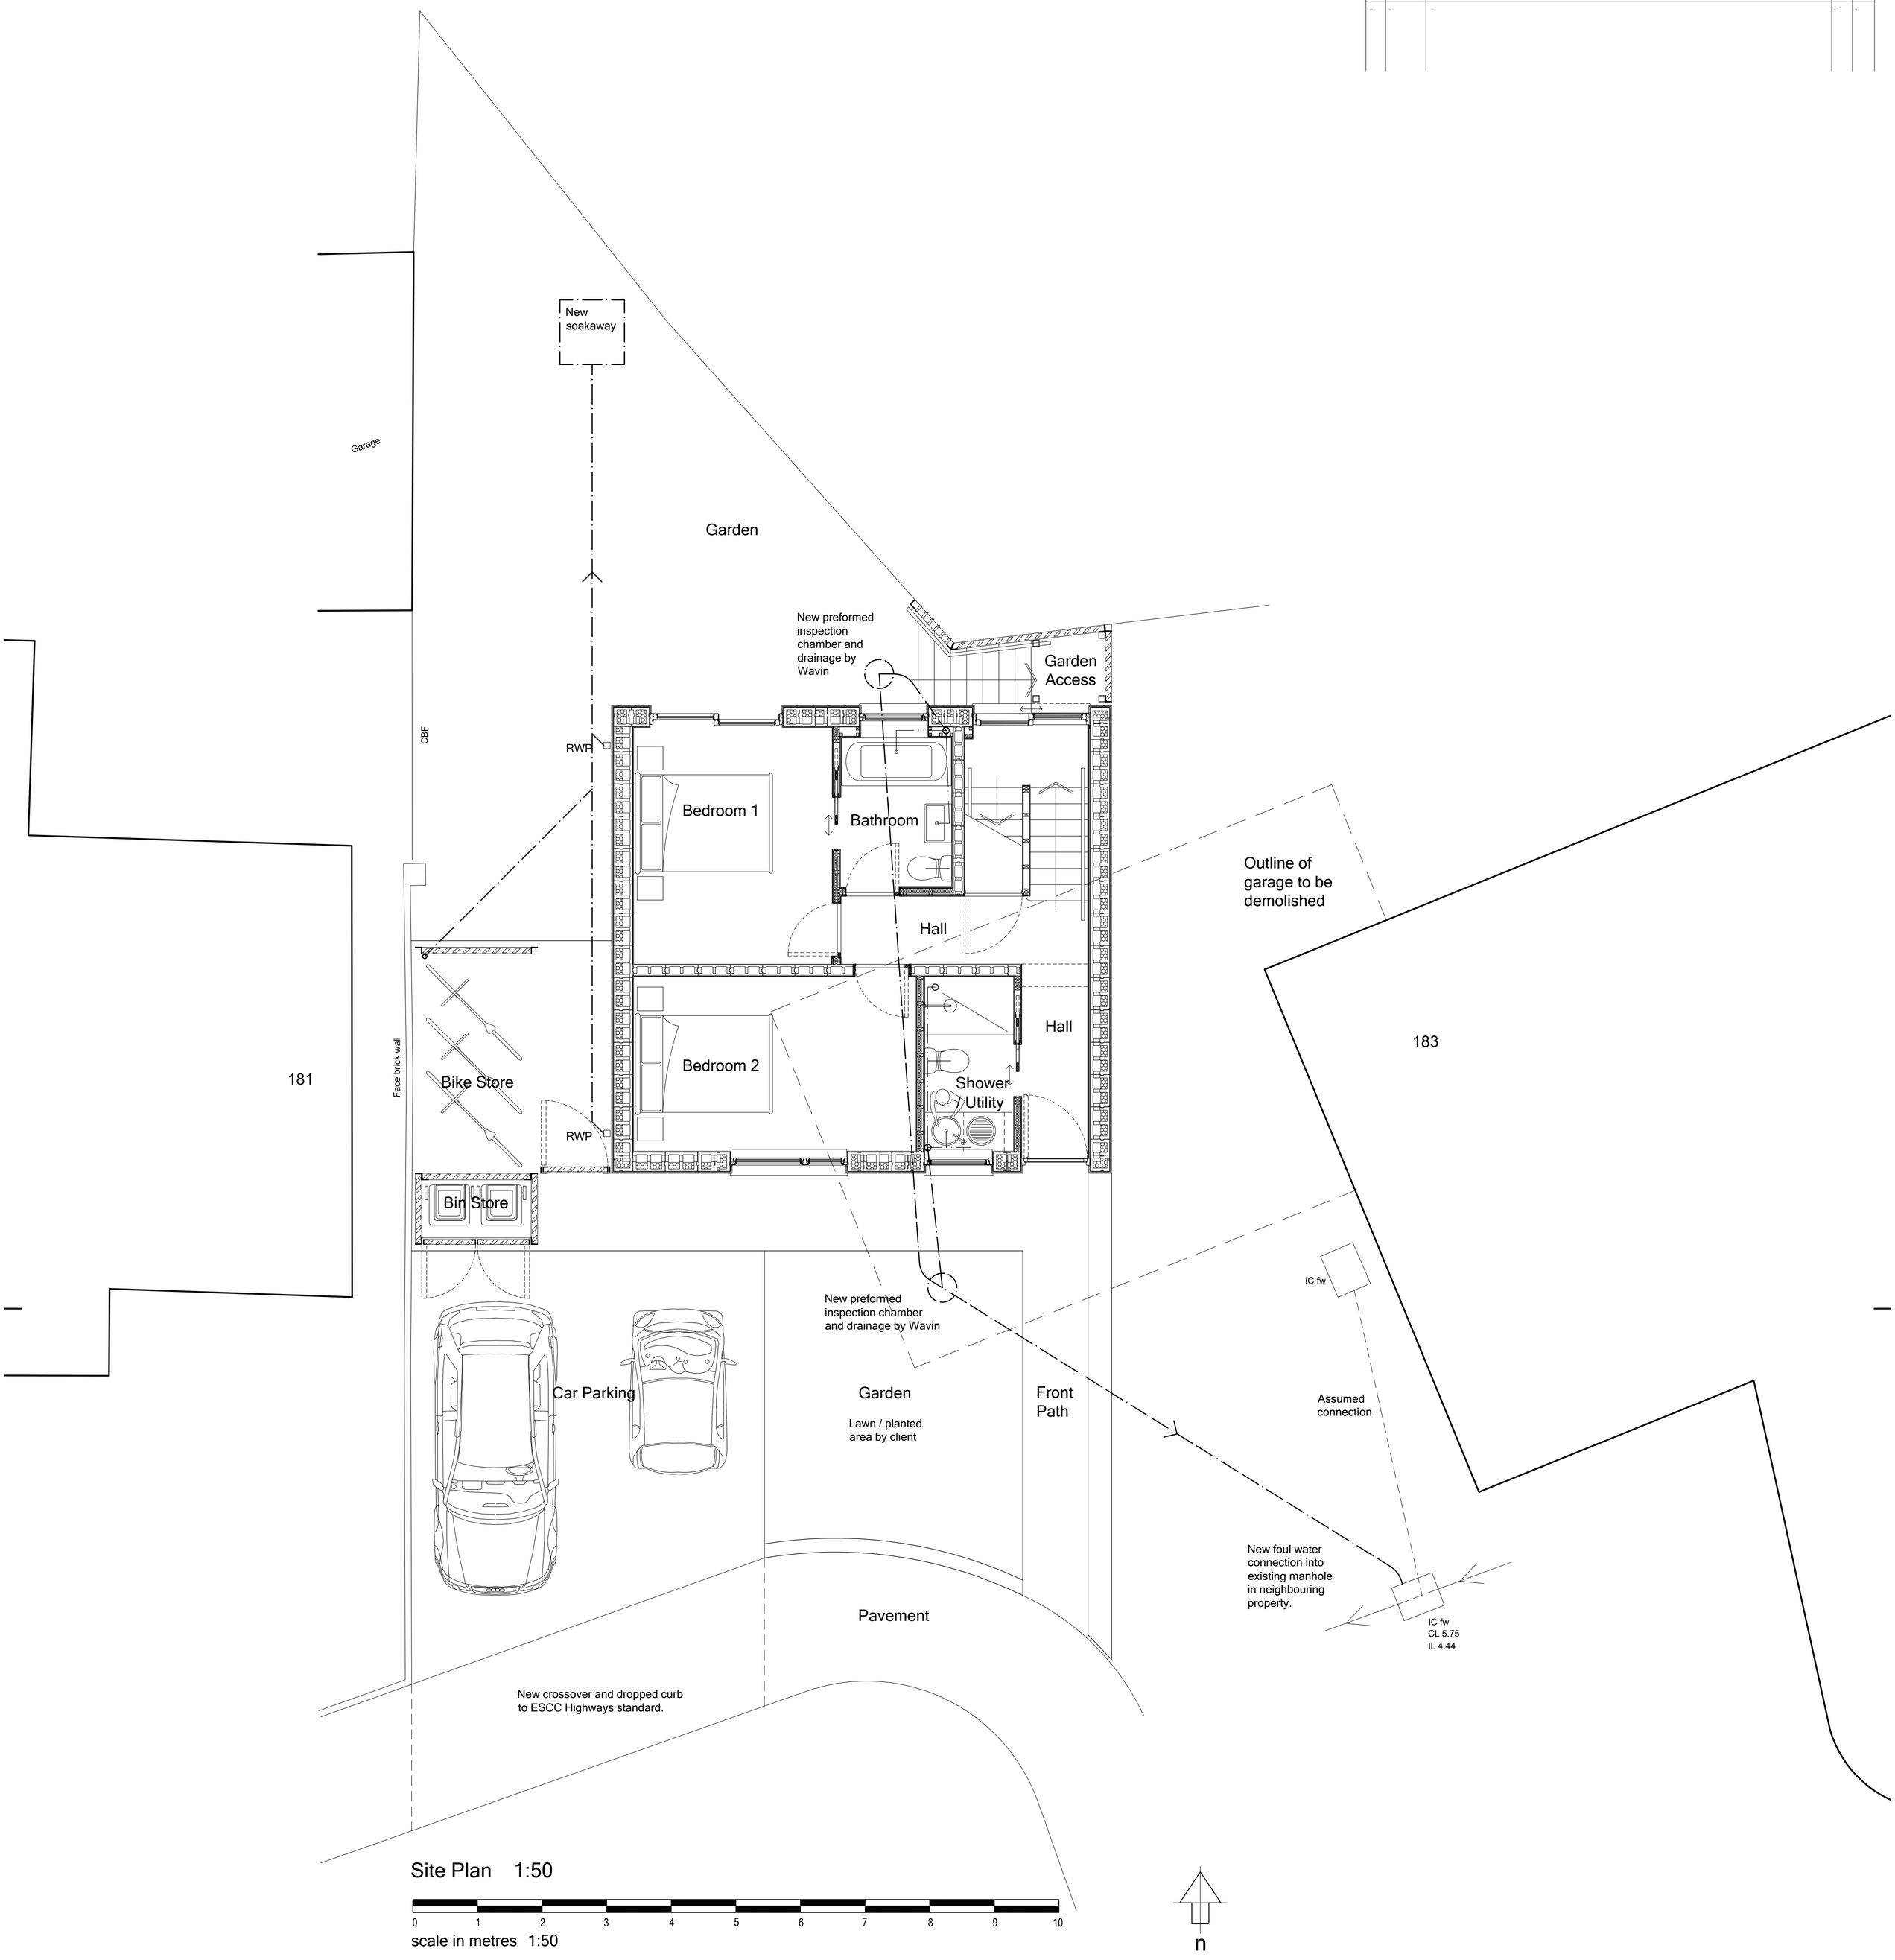

Site Plan 1:50

0 1 2 3 4 5 6 7 8 9 10

scale in metres 1:50

n

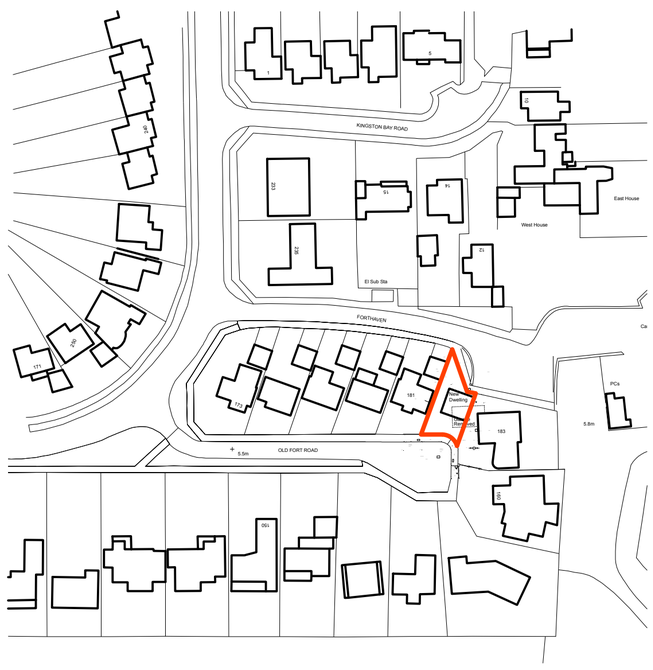

Location Plan 1:1250

0 25 50 75 100

scale in metres 1:1250

n

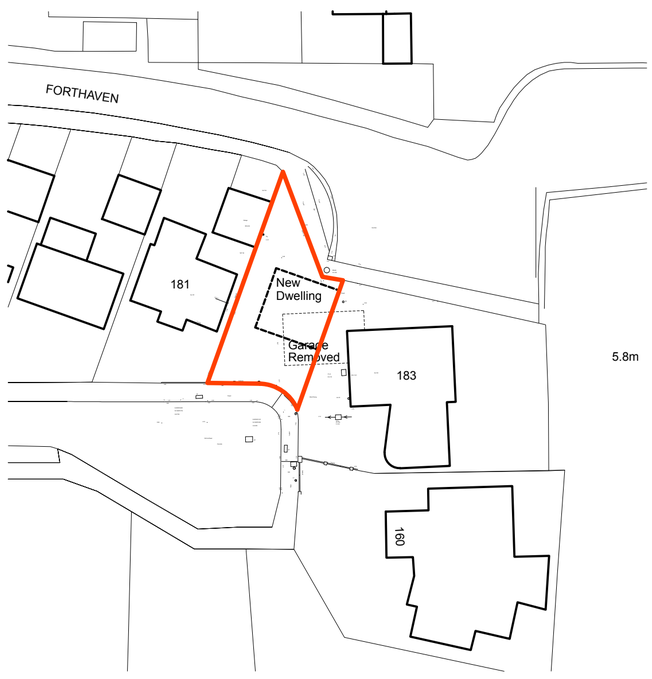

Location Plan 1:1250

0 25 50 75 100

scale in metres 1:1250

n

client			drawing number	revision
Mr & Mrs Davis			0478.DD.001	_
project			drawing title	
183 Old Fort Road Shoreham By Sea West Sussex			Proposed Site Plan Detail Design	
drawn by	checked by	riba work stage	date	scale/original sheet size
Others	M.B	4	Sept, 17	1:50 @ A1

www.abir.co.uk studio@abirarchitects.co.uk
Unit 1, Beta House, St John's Road, Hove, BN3 2FX, United Kingdom
Hove +44 (0)1273 724 384 Highlands +44 (0)1478 470 084
Company No 06877117 VAT No 971 4147 17

© ABIR Architects Ltd. Check all dimensions on site before work is undertaken. All goods, materials and workmanship to conform with current building regulations, BSS and COP's.

ABIR architects

RIBA Chartered Practice