
SCALE FOR PLANNING PURPOSES ONLY

DO NOT SCALE THIS DRAWING. CONTRACTORS MUST VISIT THE SITE AND TAKE RESPONSIBILITY FOR CHECKING ALL CRITICAL DIMENSIONS
COPYRIGHT: © JAMES BRECKELL CHARTERED ARCHITECT –
ALL RIGHTS RESERVED


REV DATE BY AMENDMENT
B 09.02.12 jb design improvements
C 16.03.12 jb flank elevation amendments
D 13.04.12 jb garages amended to be 6m x 3m in size

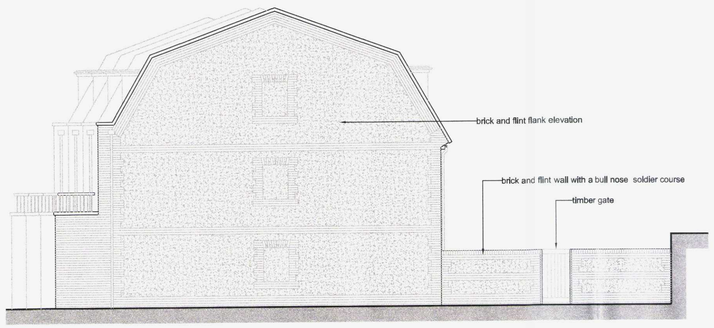


NORTH ELEVATION 1:100



EAST (FRONT) ELEVATION 1:100

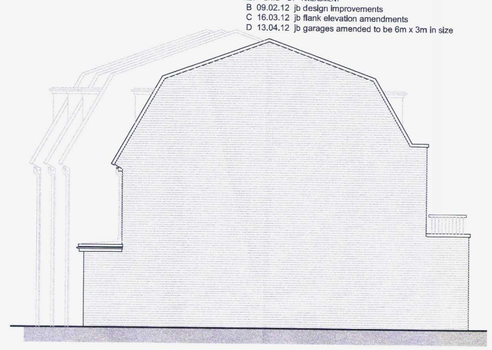


SOUTH ELEVATION 1:100

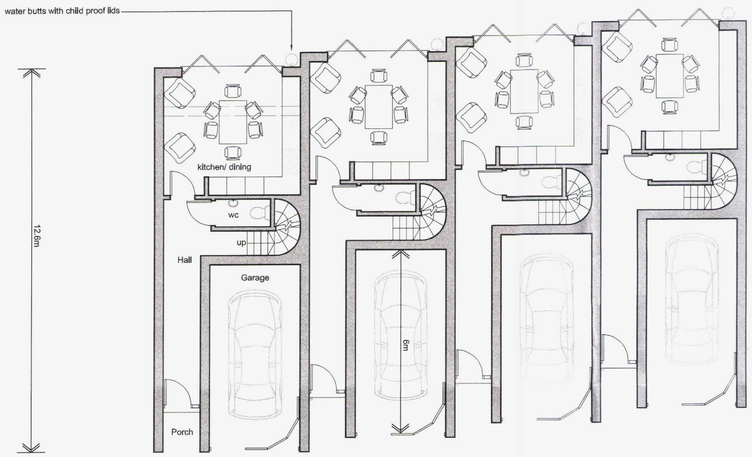


GROUND FLOOR PLAN 1:100

35.25m.sq
Gross Internal Residential Area 124.75m.sq (1342sq.ft)
Garage Area 14.3m.sq (154sq.ft)

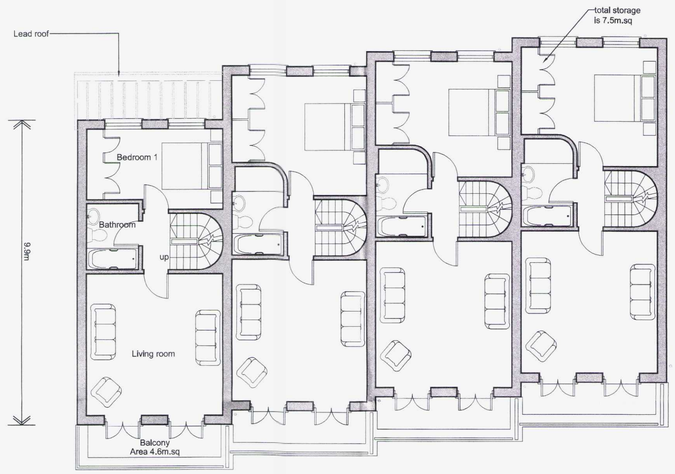

1st FLOOR PLAN 1:100

47m.sq

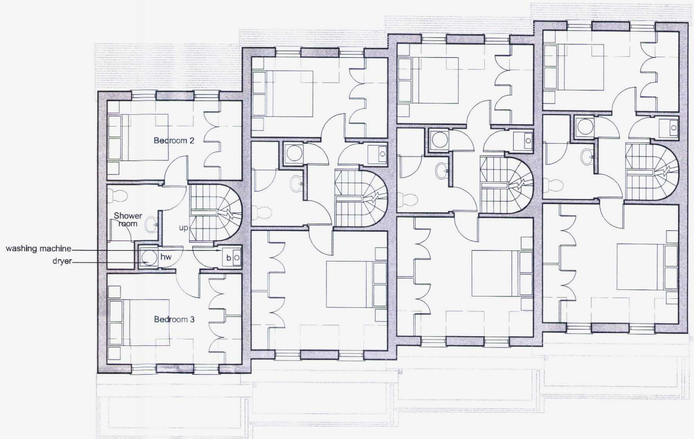

2nd FLOOR PLAN 1:100

42.5m.sq




BLOCK PLAN 1:200

Red line indicates development site boundary



WEST (REAR) ELEVATION 1:100

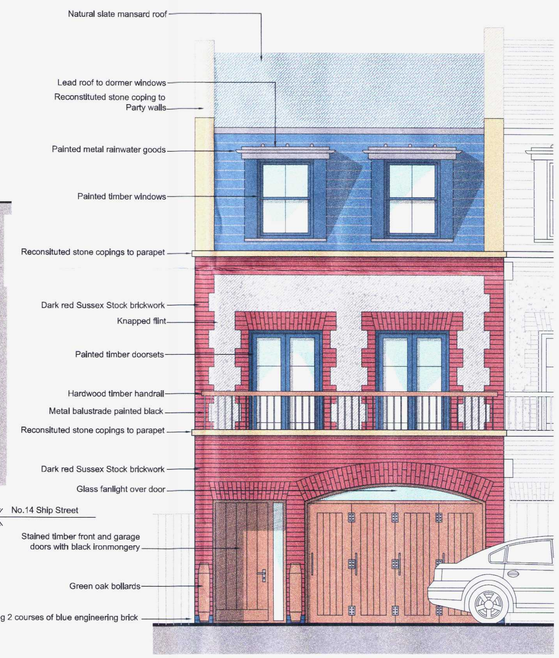

FRONT ELEVATION 1:50



SITE PLAN 1:1250

Red line indicates development site boundary

James Breckell Architects
The Adur Business Centre
Little High Street
Shoreham by Sea
BN43 5EG
Tel: 01273 467 621
email: james@breckell.co.uk
website: www.breckell.co.uk

CLIENT
Bramber Construction Co Ltd

JOB
Ship Street Car Park
Shoreham by Sea

DRAWING
Proposed Residential Development of 4 Town Houses

DATE	Dec 2011
SCALE	As Shown @ A1
DRAWN BY	jb
JOB NO.	303
DWG NO.	01
REVISION	D