This drawing is copyright and may not be copied or reproduced without the written consent of Finola Brady Architectural Services.

The contractor is responsible for setting out and must check all levels and dimensions prior to work being put in hand.

Responsibility is not accepted for errors made by others in scaling from this drawing. All construction information should be taken from figured dimensions.

The designer is to be immediately notified of any suspect omissions or discrepancies.

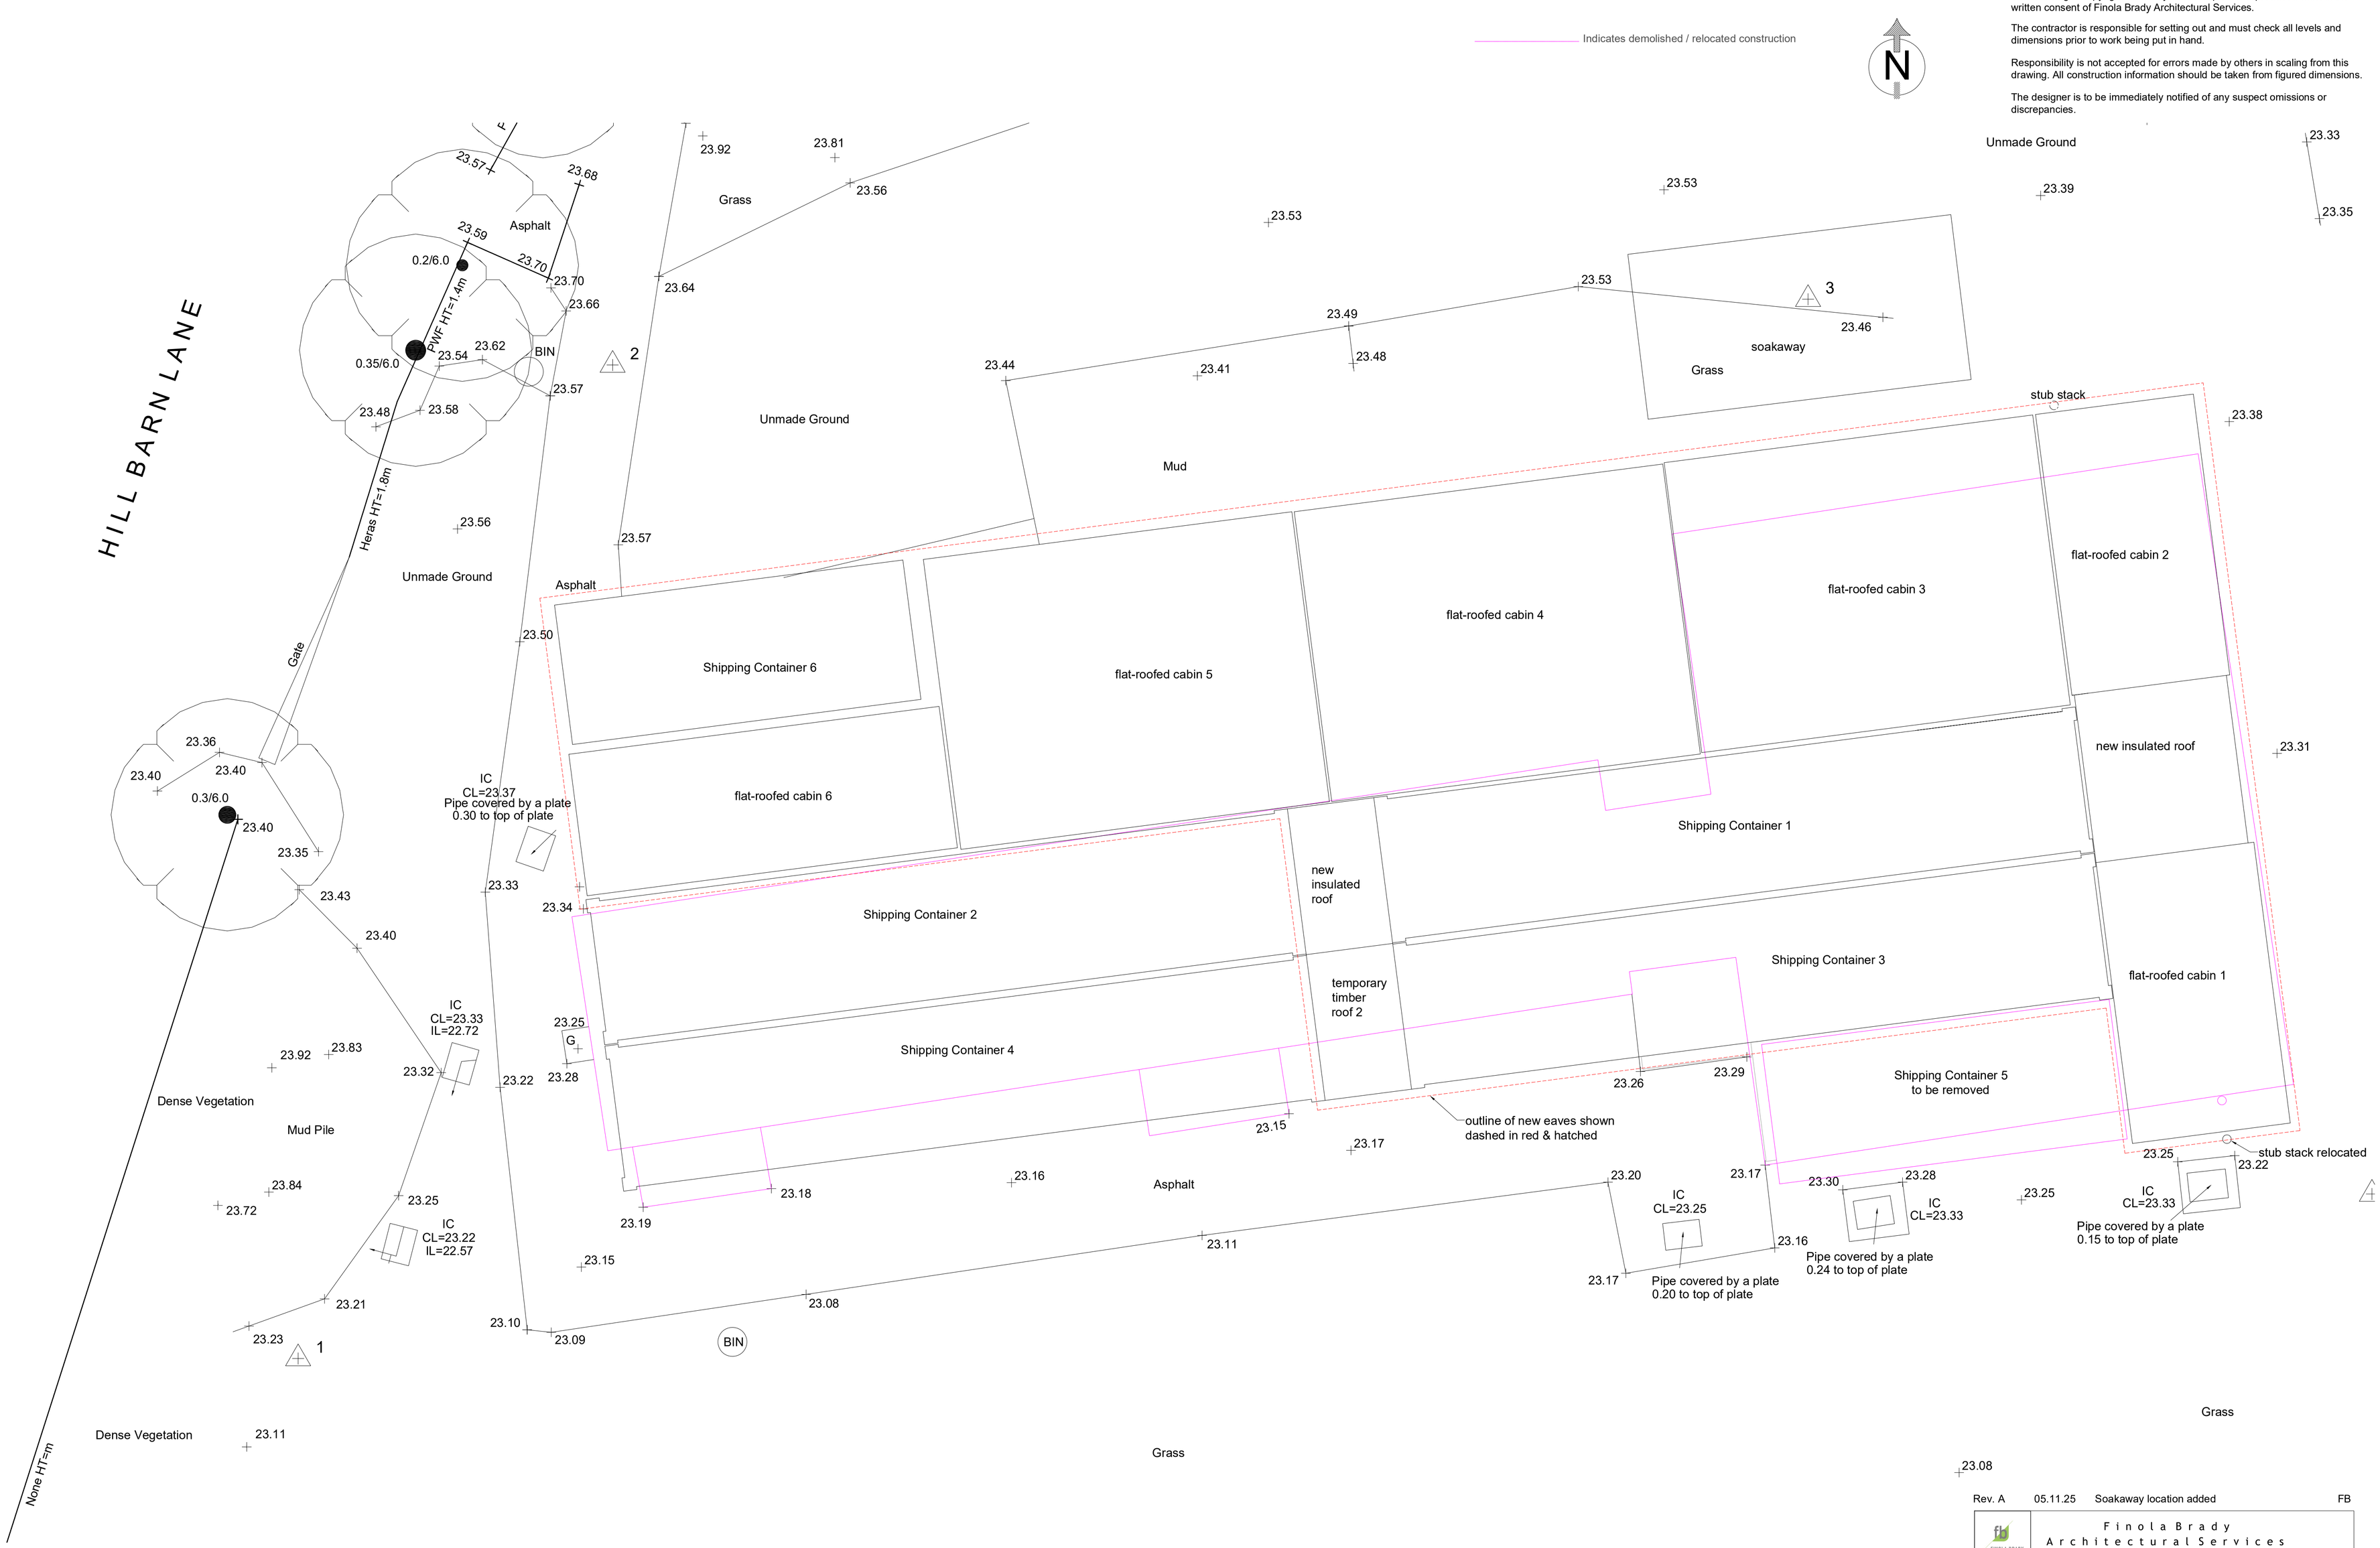

Rev. A 05.11.25 Soakaway location added FB

Finola Brady Architectural Services
TEL 07960 235756 www.fbarchitectural.co.uk

Site Location :	Worthing United Youth FC, Hill Barn Lane, Worthing, BN14 9QE
Project Name :	Replacement Club House
Drawing Name :	Proposed Phase 1 Site / Roof Plan for Building Regulations
Drawing No:	FB24-0907 BR01-A Scale : 1 : 50 @ A1
Date :	2nd October 2025